PROPOSED PLAT
NEVER FILED

THIS COPY REDRAWN BY
LORAIN COUNTY MAP DEPT.
FROM PAPER COPY ON FILE
IN LORAIN COUNTY RECORDERS
OFFICE

PLAN OF

CRYSTAL - WAVES - SUBDIVISION

ORIGINAL LOT 4 BROWNHELM TOWNSHIP

LORAIN COUNTY OHIO

SCALE: 1" = 100'

ASTRONOMIC NORTH
NOTE: True Astronomic North detemined by solar observations and meridian compensated to Easterly Line of BROWNHELM TWP.

STOP 124

FEBRUARY 1928

THE HARTWIG REALTY CO.
CLEVELAND, OHIO

L. M. BOBEAU CONSULTING ENGINEER
355 THE ARCADE CLEVELAND, OHIO

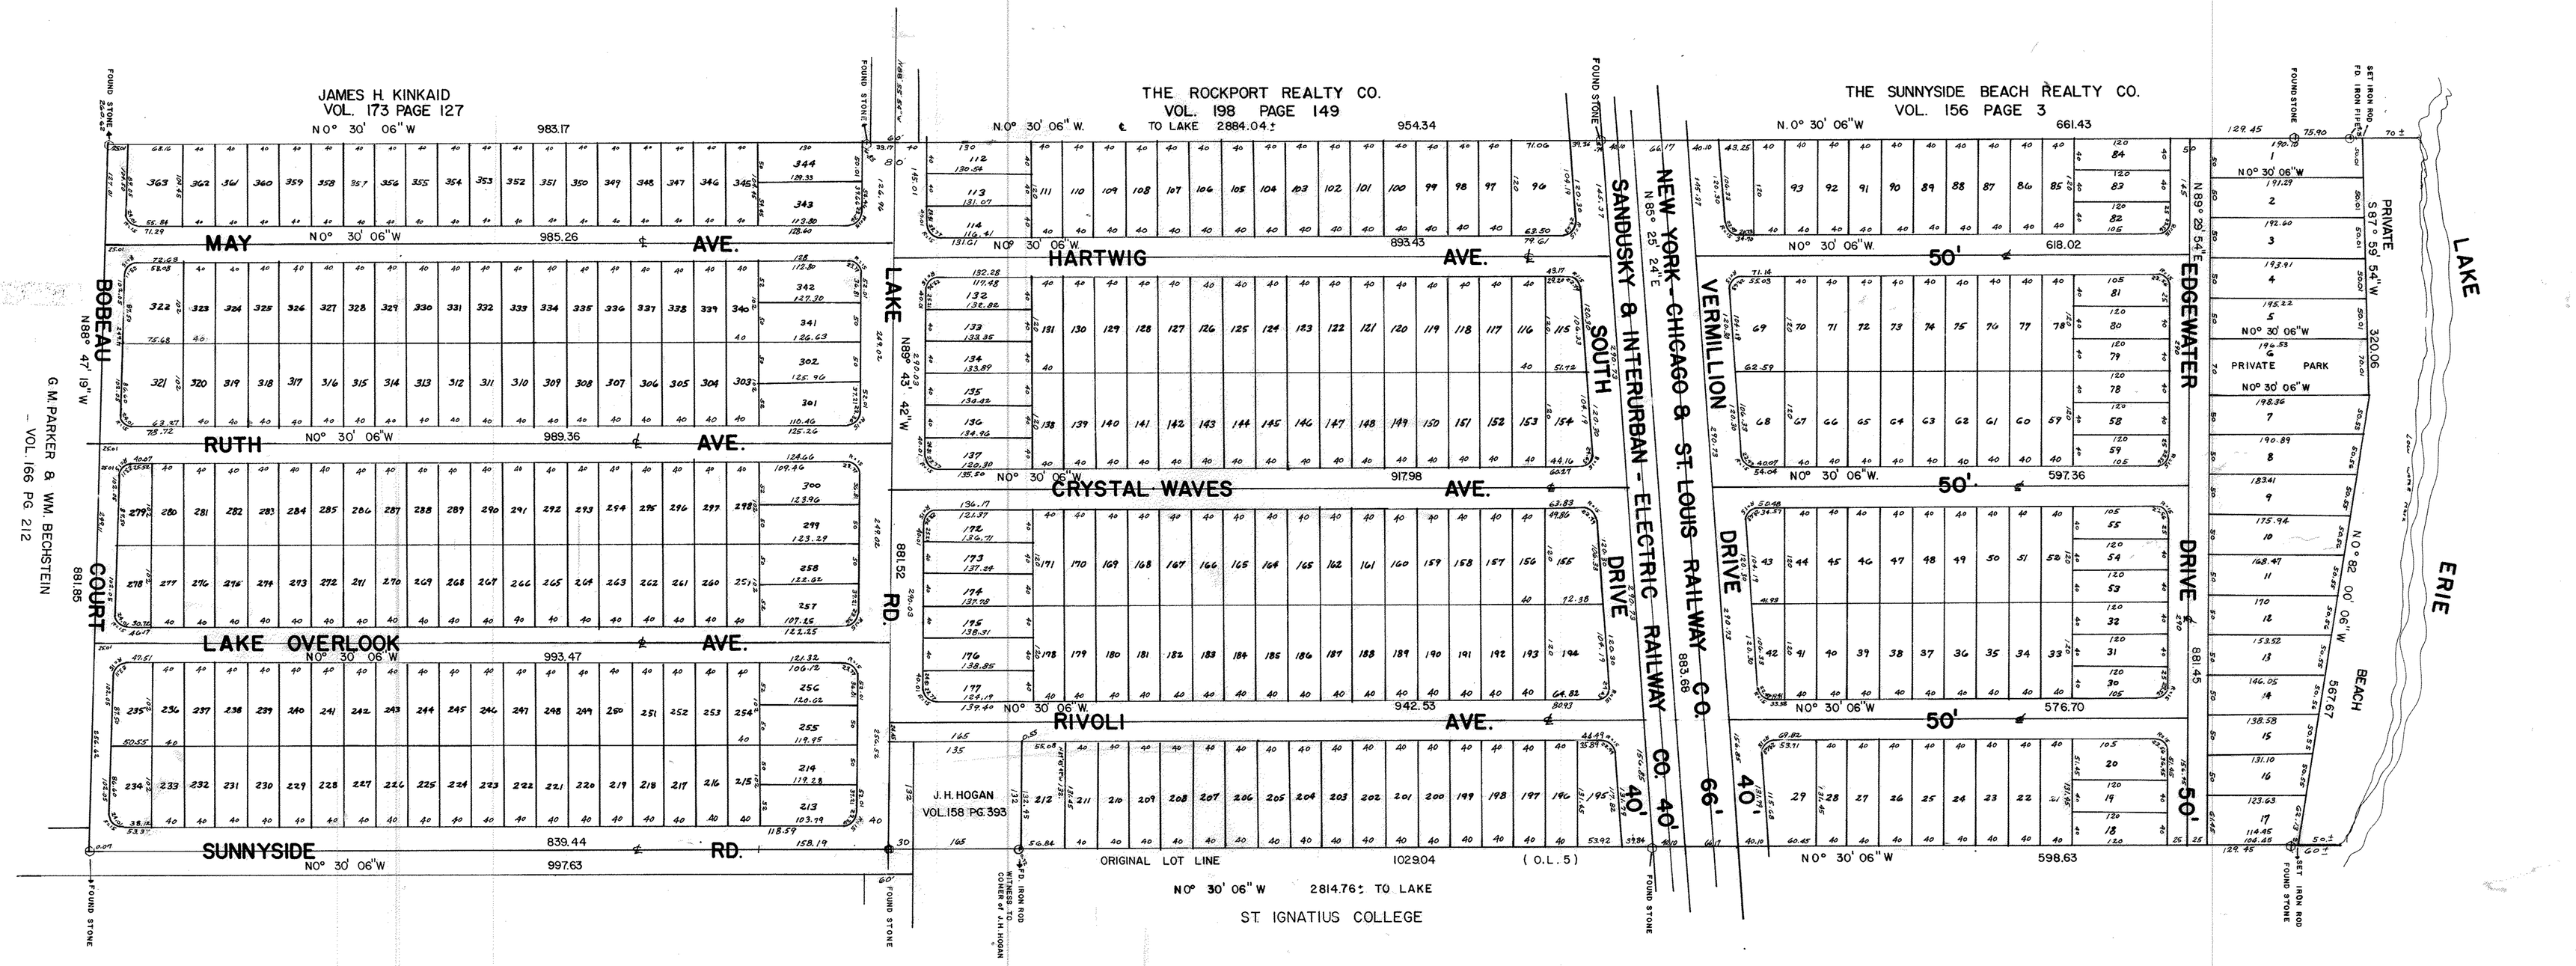

01-00-004-115
01-00-004-B