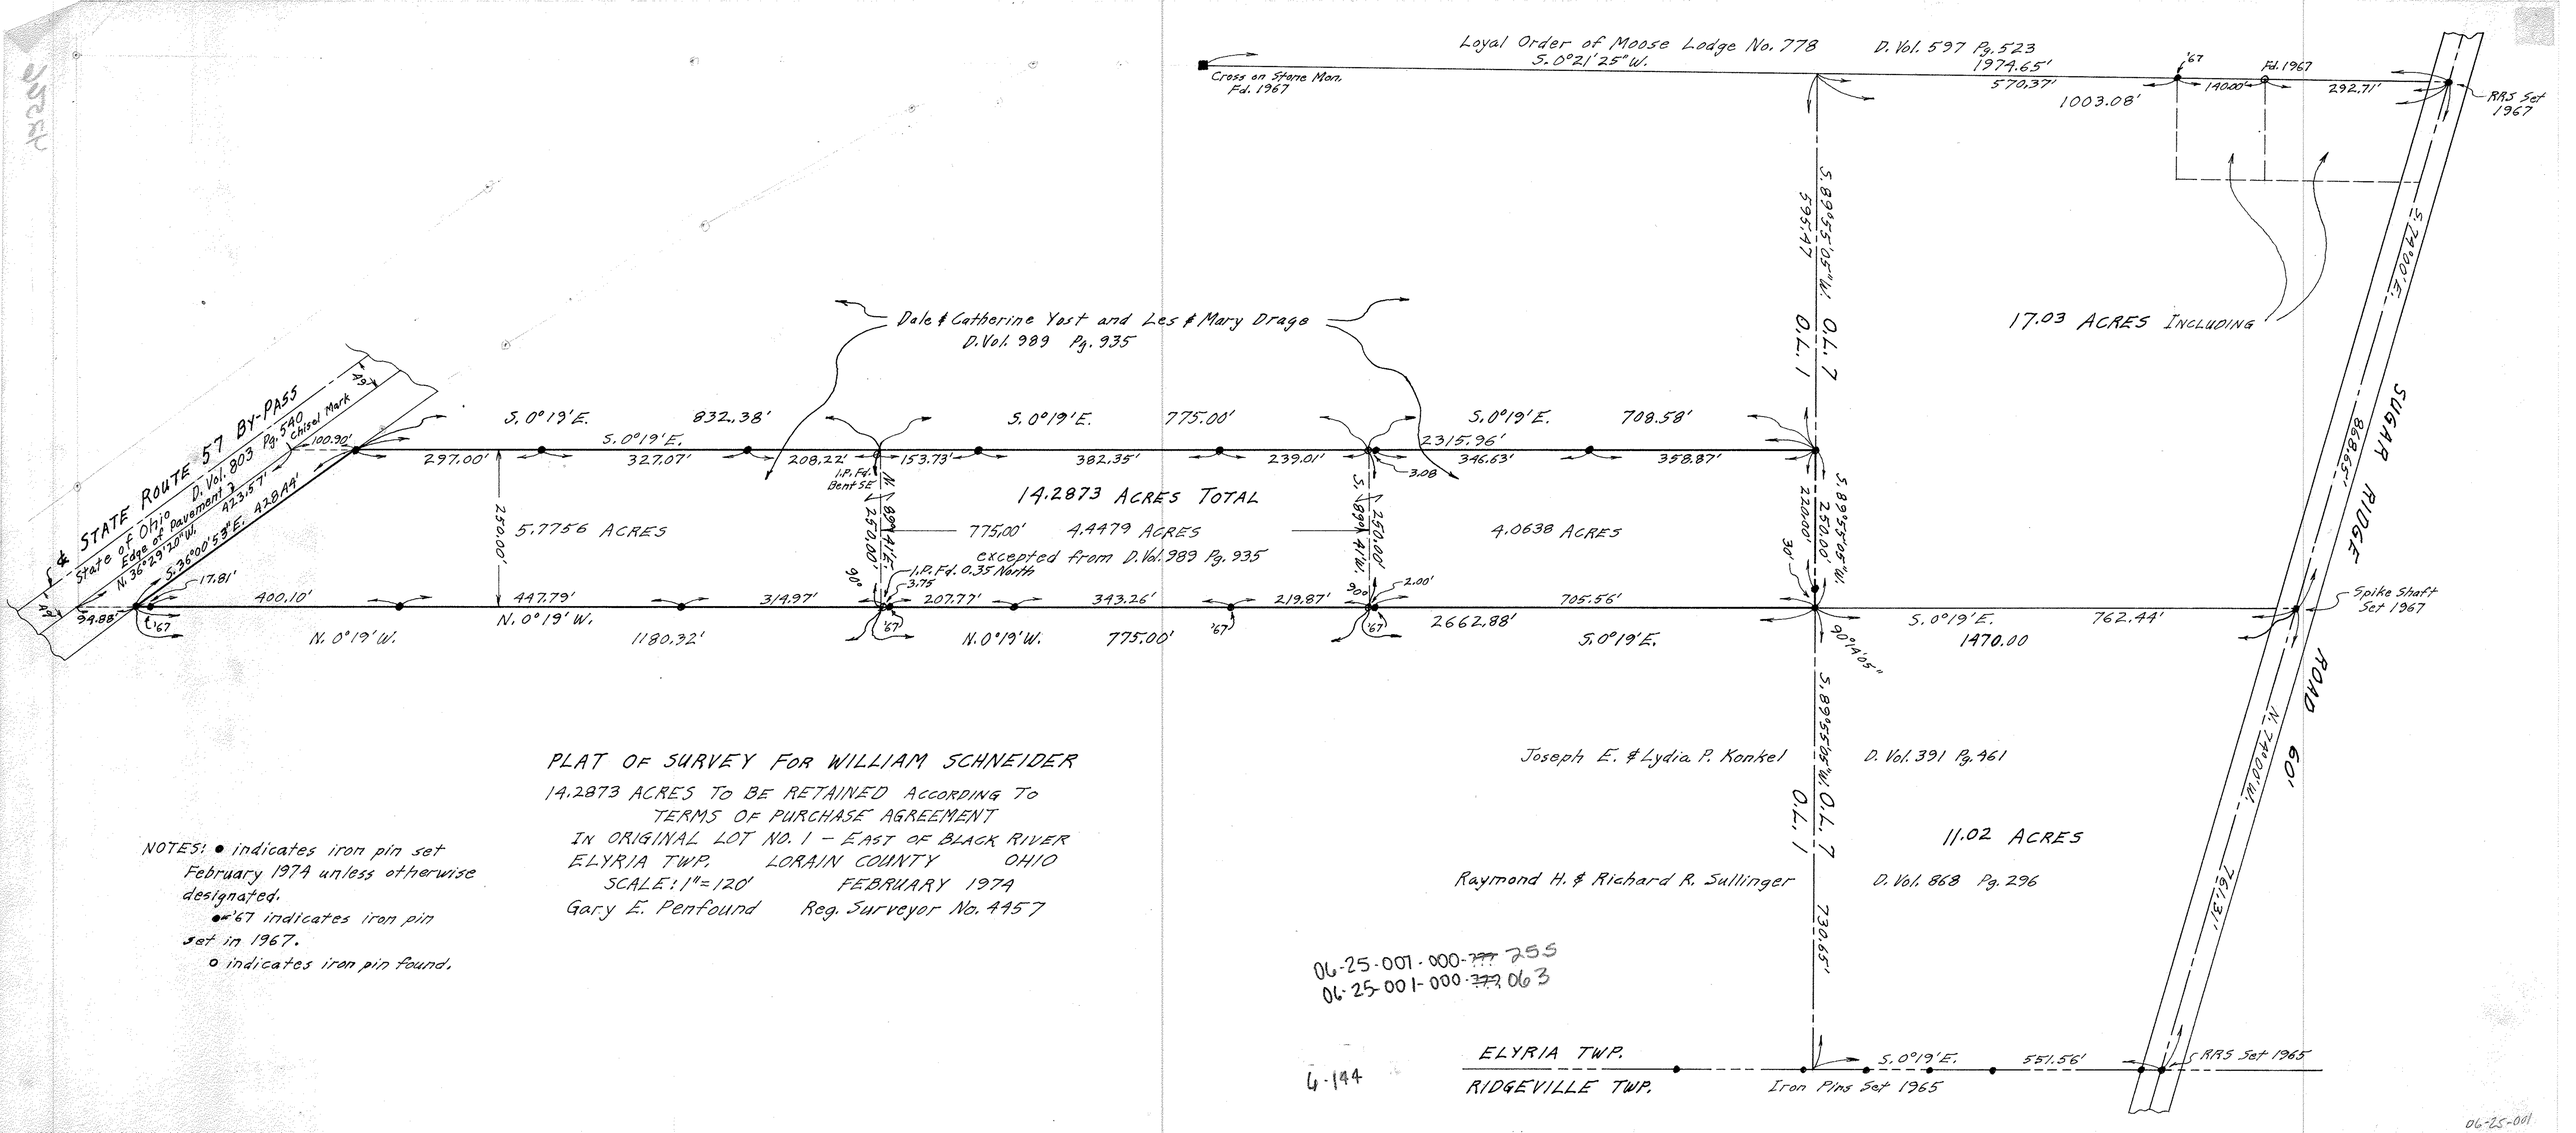

PLAT OF SURVEY FOR WILLIAM SCHNEIDER

14.2873 ACRES TO BE RETAINED ACCORDING TO TERMS OF PURCHASE AGREEMENT IN ORIGINAL LOT NO. 1 – EAST OF BLACK RIVER

ELYRIA TWP. LORAIN COUNTY OHIO

SCALE: 1" = 120' FEBRUARY 1974

Gary E. Penfound Reg. Surveyor No. 4457

NOTES: ● indicates iron pin set February 1974 unless otherwise designated.

●'67 indicates iron pin set in 1967.

o indicates iron pin found.

06-25-001-000-~~777~~ 255

06-25-001-000-~~777~~ 063

4-144

06-25-001