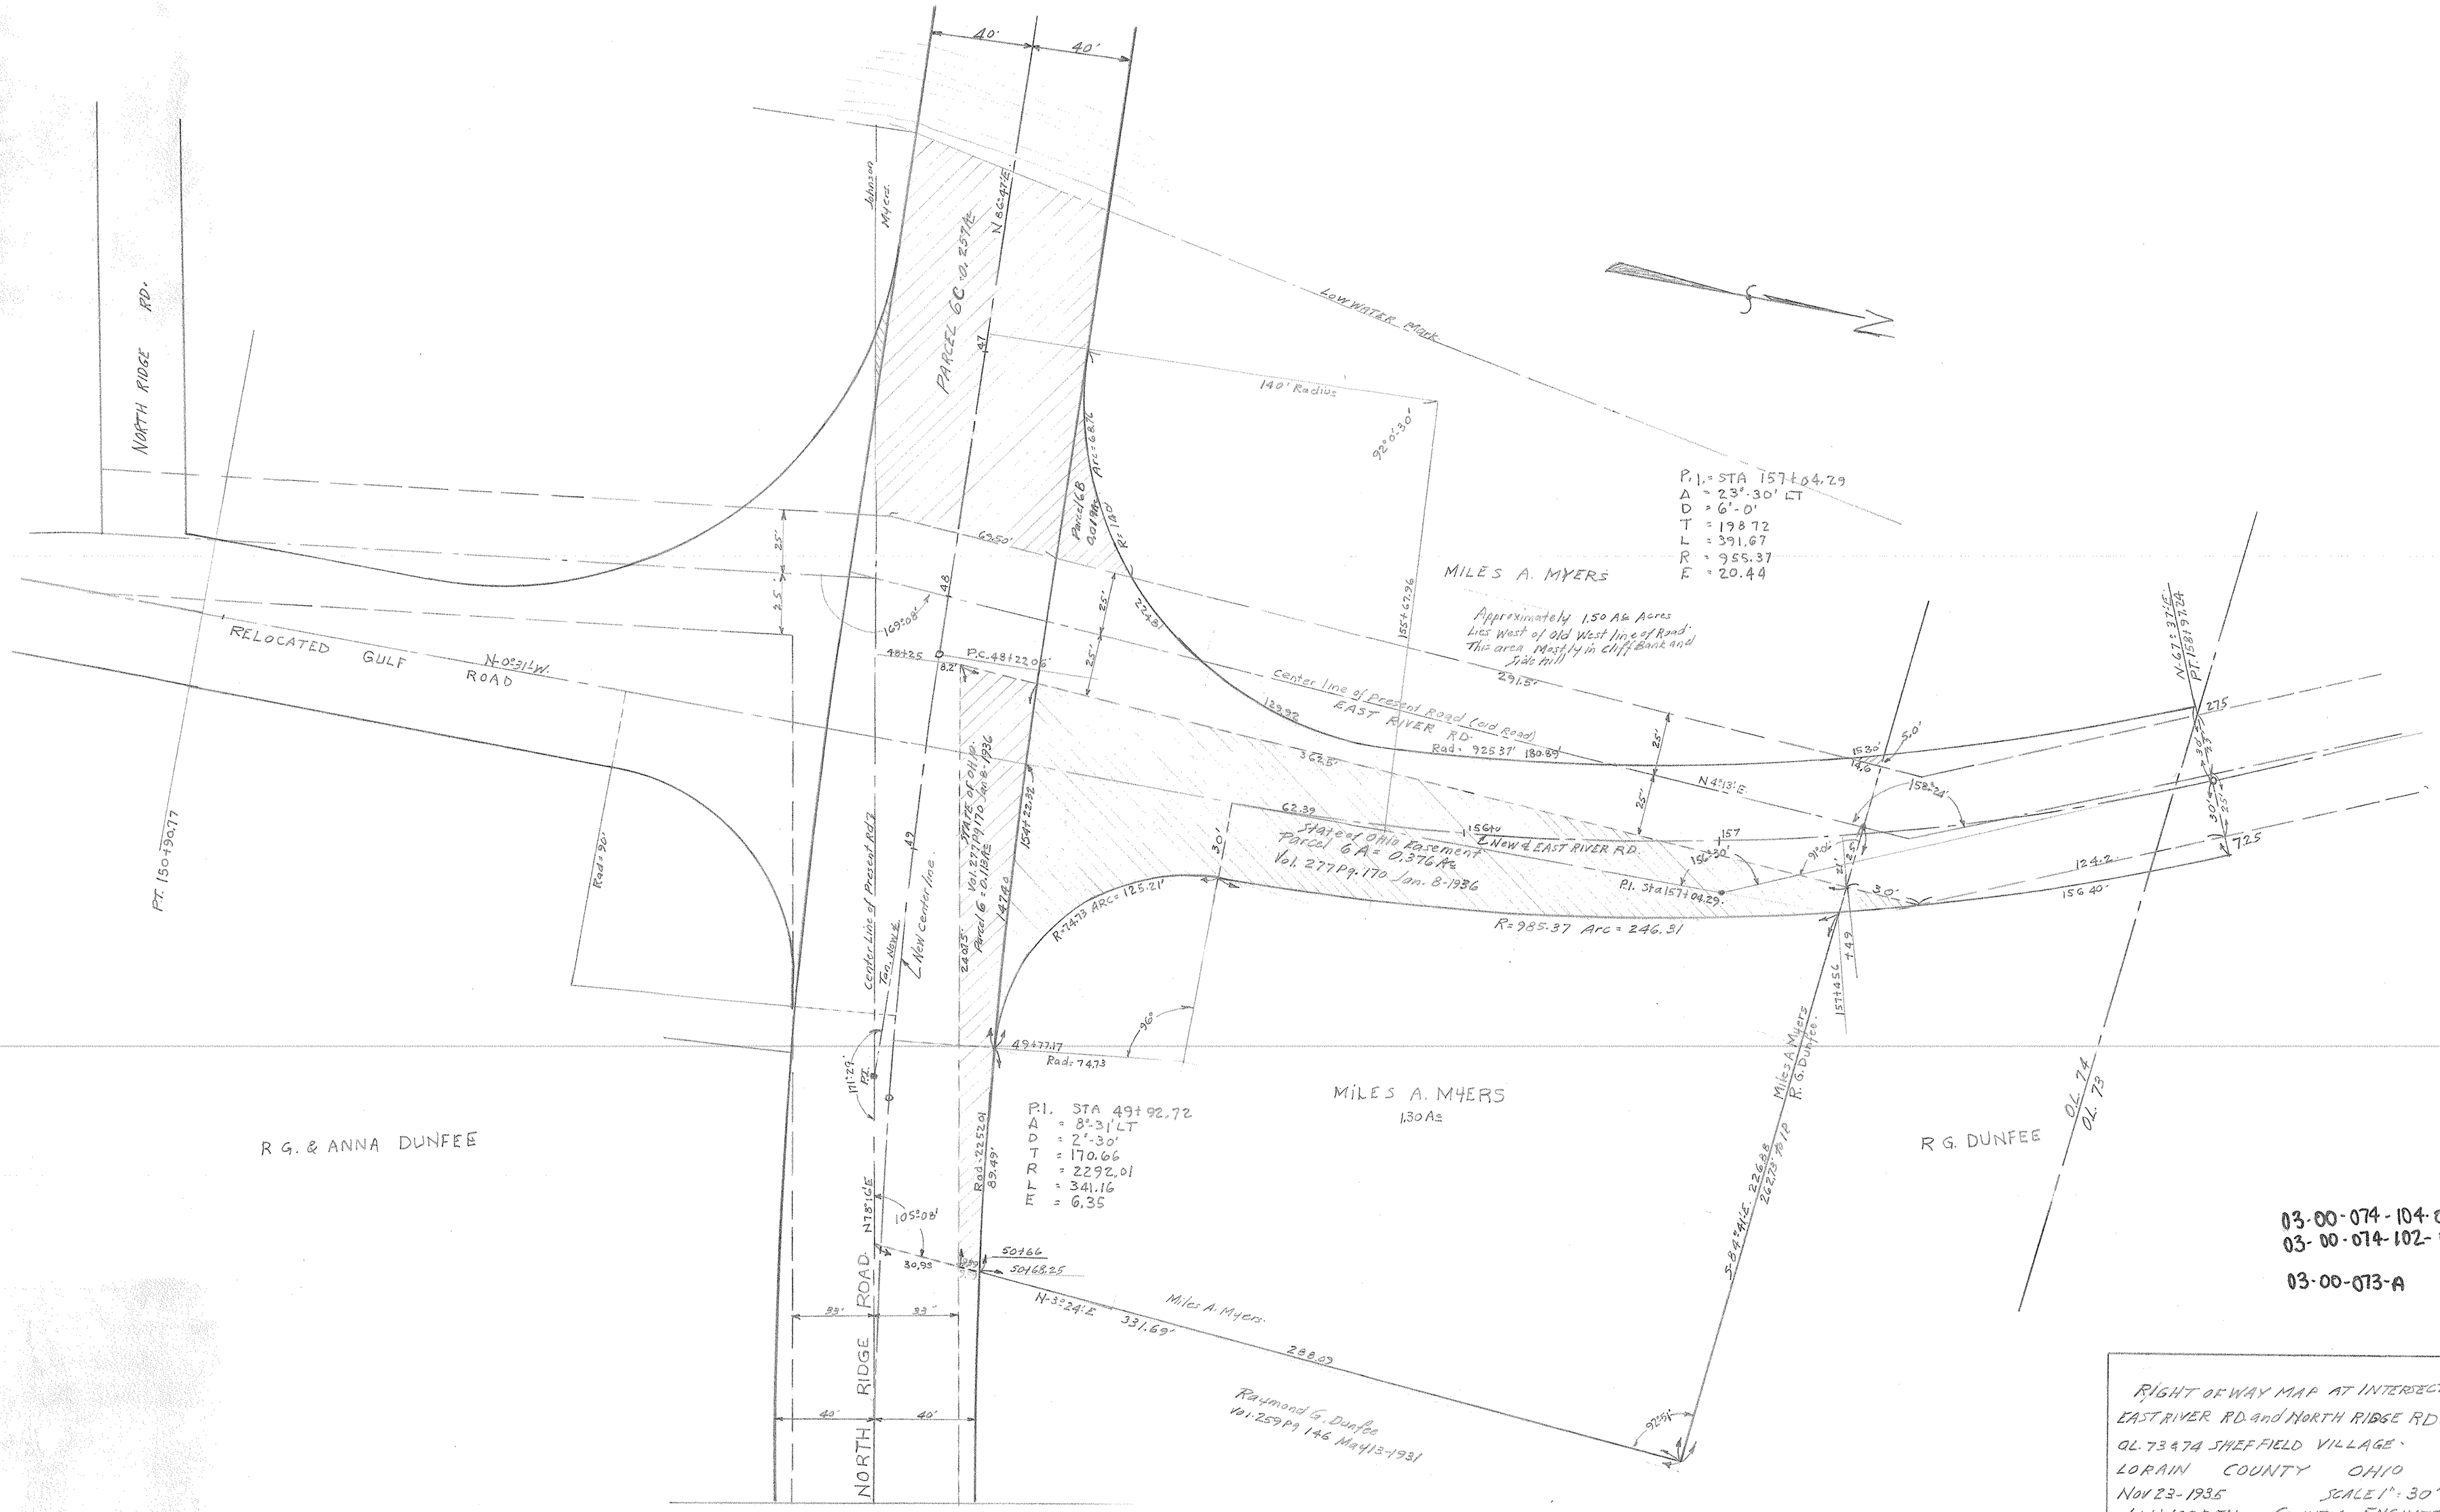

RIGHT OF WAY MAP AT INTERSECTION OF
EAST RIVER RD. and NORTH RIDGE RD.
OL. 73 & 74 SHEFFIELD VILLAGE.
LORAIN COUNTY OHIO
Nov 23-1935 SCALE 1" = 30'
J. W. WARDEN COUNTY ENGINEER.

03-00-073, 074