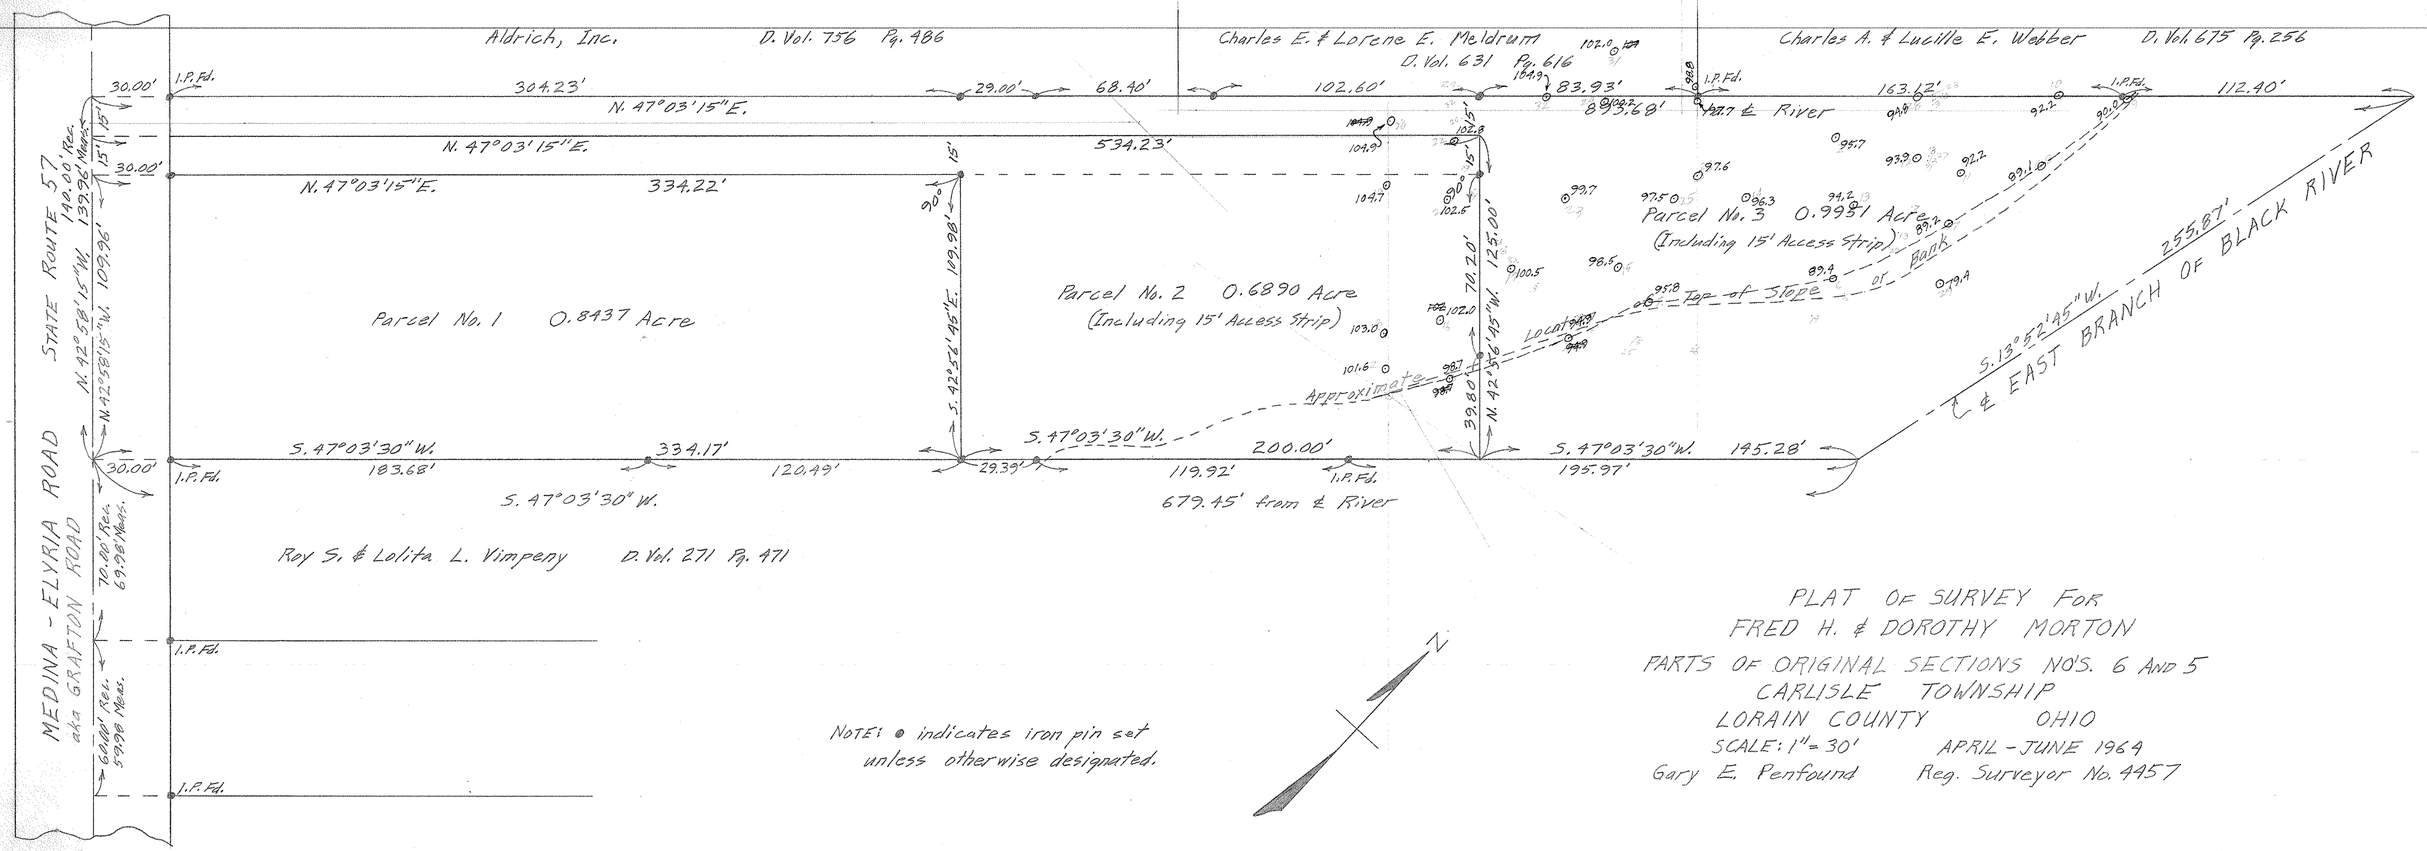

NOTE: ● indicates iron pin set unless otherwise designated.

PLAT OF SURVEY FOR
FRED H. & DOROTHY MORTON
PARTS OF ORIGINAL SECTIONS NO'S. 6 AND 5
CARLISLE TOWNSHIP
LORAIN COUNTY OHIO
SCALE: 1" = 30' APRIL - JUNE 1964
Gary E. Penfound Reg. Surveyor No. 4957

10-00-006-A
10-00-006-102-013, 011, 018
10-00-005,006