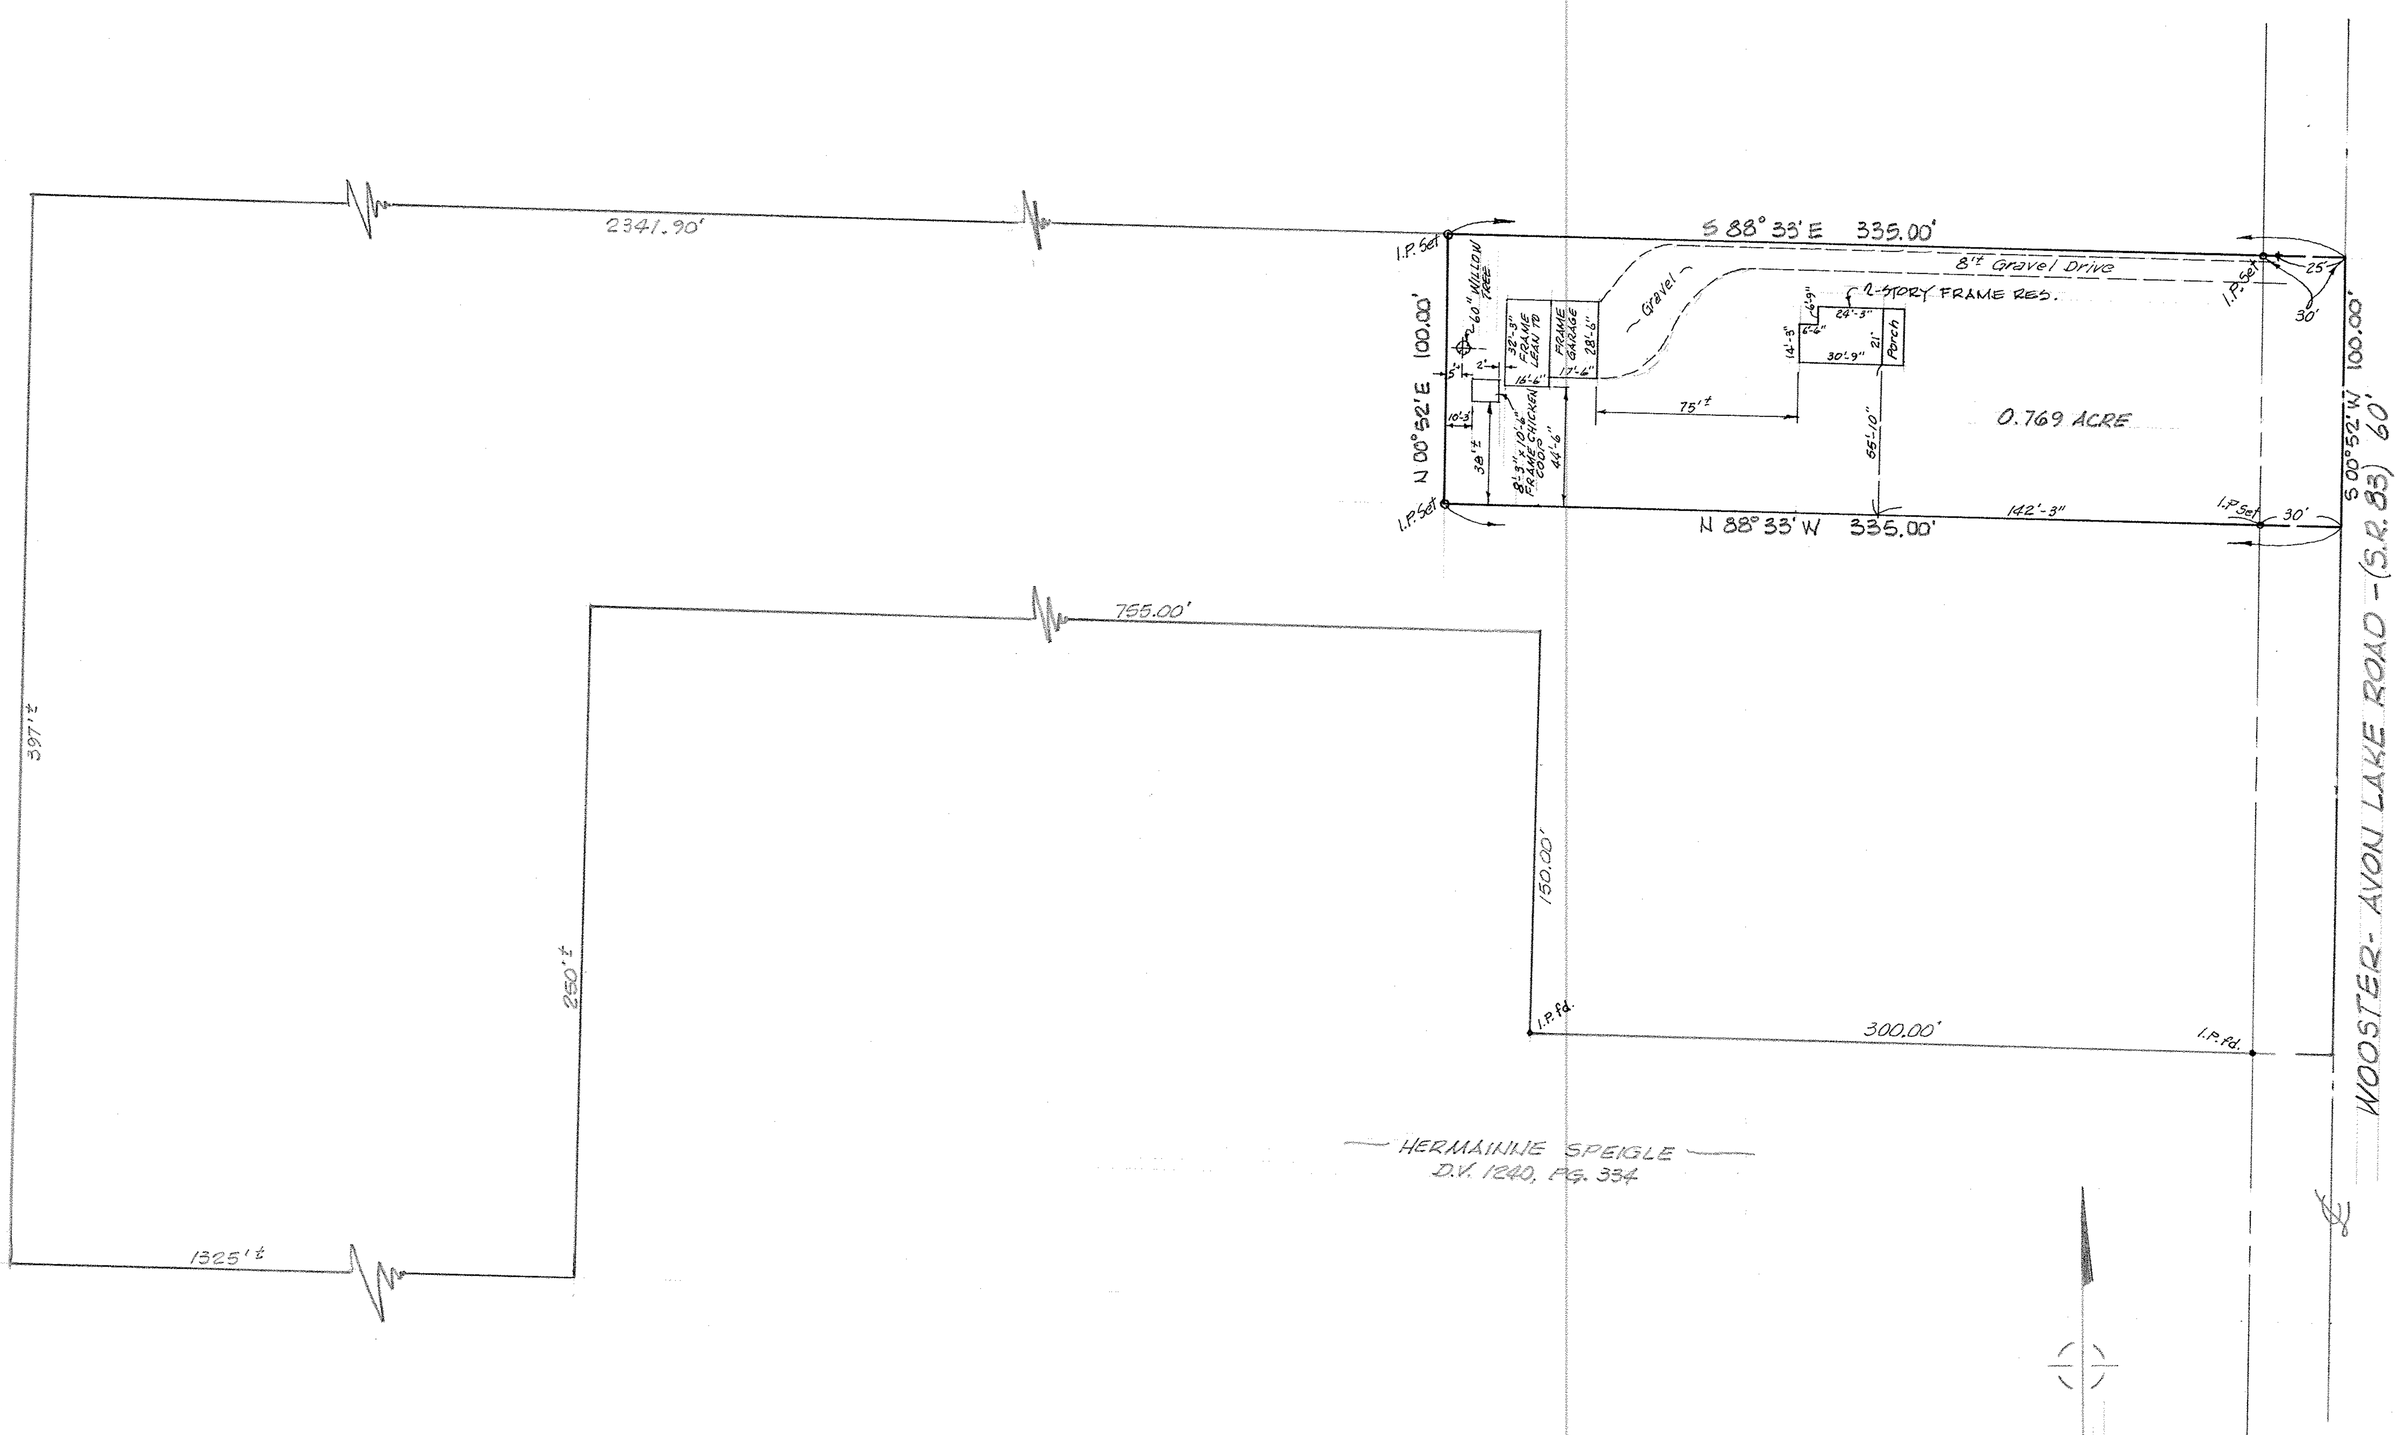

MAP of SURVEY and PROPOSED PARCEL SPLIT

PREPARED FOR PAUL SPEIGLE

PART of ORIGINAL AVON TOWNSHIP SECTION No. 13

CITY of AVON LORAIN COUNTY OHIO

SCALE: 1"=40'

04-00-013-000-515

04-00-013-B

McGLINCHY and ASSOCIATES INC.
PROFESSIONAL ENGINEER and SURVEYORS
110½ MIDDLE AVE. ELYRIA, OHIO
JULY 1981 #B16925