LOT SPLIT FOR JAMES I. SMITH TOWNSHIP OF WELLINGTON ÷ LORAIN COUNTY - OHIO PART OF LOT NO. 1

SCALE: 1" = 100'
JULY 1996

DIMENSIONS ARE IN FEET AND DECIMALS.
BEARINGS ARE TO SHOW ANGLES.

Vincent C McGervey
CONSULTING ENGINEER & SURVEYOR #4289
2643 JOSEPH ST.
AVON, OHIO 44011
937-5353 8714075

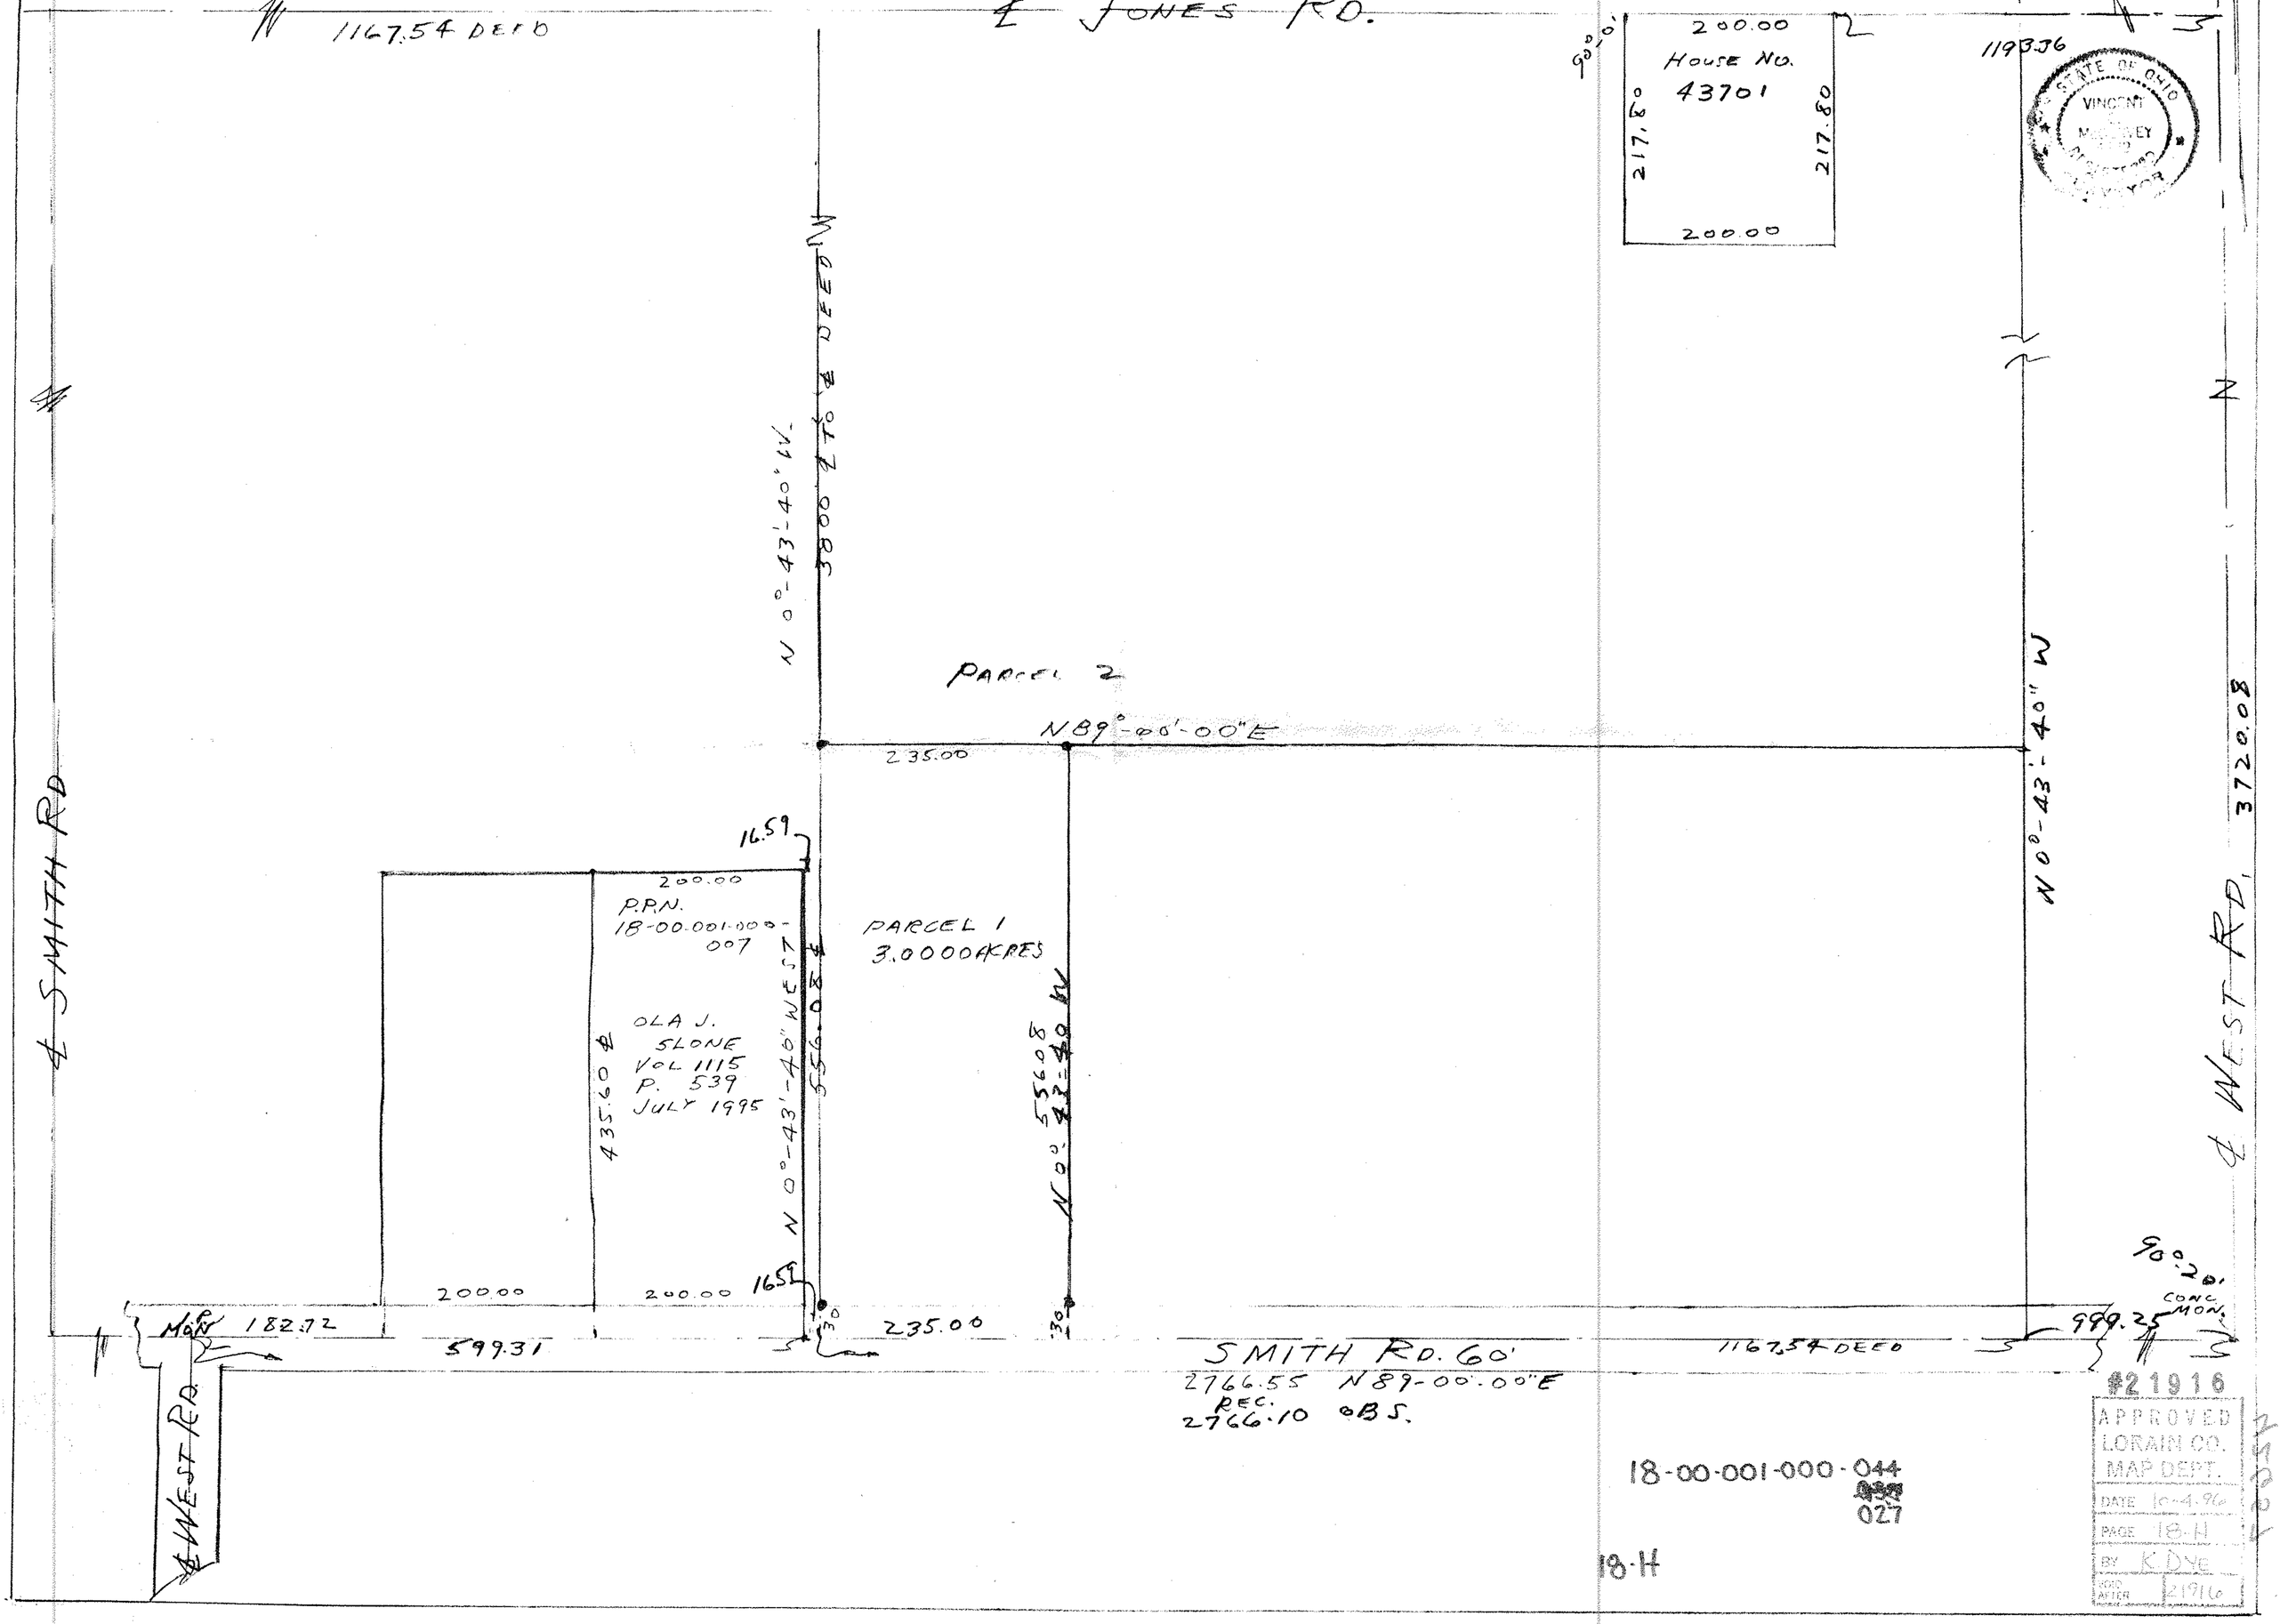

STATE OF OHIO
VINCENT C. McGERVEY
REGISTERED
SURVEYOR

#21916
APPROVED
LORAIN CO.
MAP DEPT.
DATE 10-4-96
PAGE 18-H
BY K. DYE
VOID AFTER 21916