12-00-025-000-059
056
12-00-025-B 062
060

STATE OF OHIO
JAMES B. ROBERTS
004279
REGISTERED
PROFESSIONAL SURVEYOR

SURVEY BY:
K.E. McCARTNEY & ASSOCIATES NORTH
CONSULTING ENGINEERS & SURVEYORS
ELYRIA, OHIO

JAMES B. ROBERTS,
OHIO REGISTERED SURVEYOR NO. 4279
NOVEMBER 17, 1993

PART OF ORIGINAL COLUMBIA TOWNSHIP LOT NO. 25, COUNTY OF LORAIN, STATE OF OHIO

BASIS OF BEARING IS TAKEN FROM DEED CONVEYED TO WARREN P. & SANDRA L. YAMBOR, O.R.617, PAGES 507 & 508.

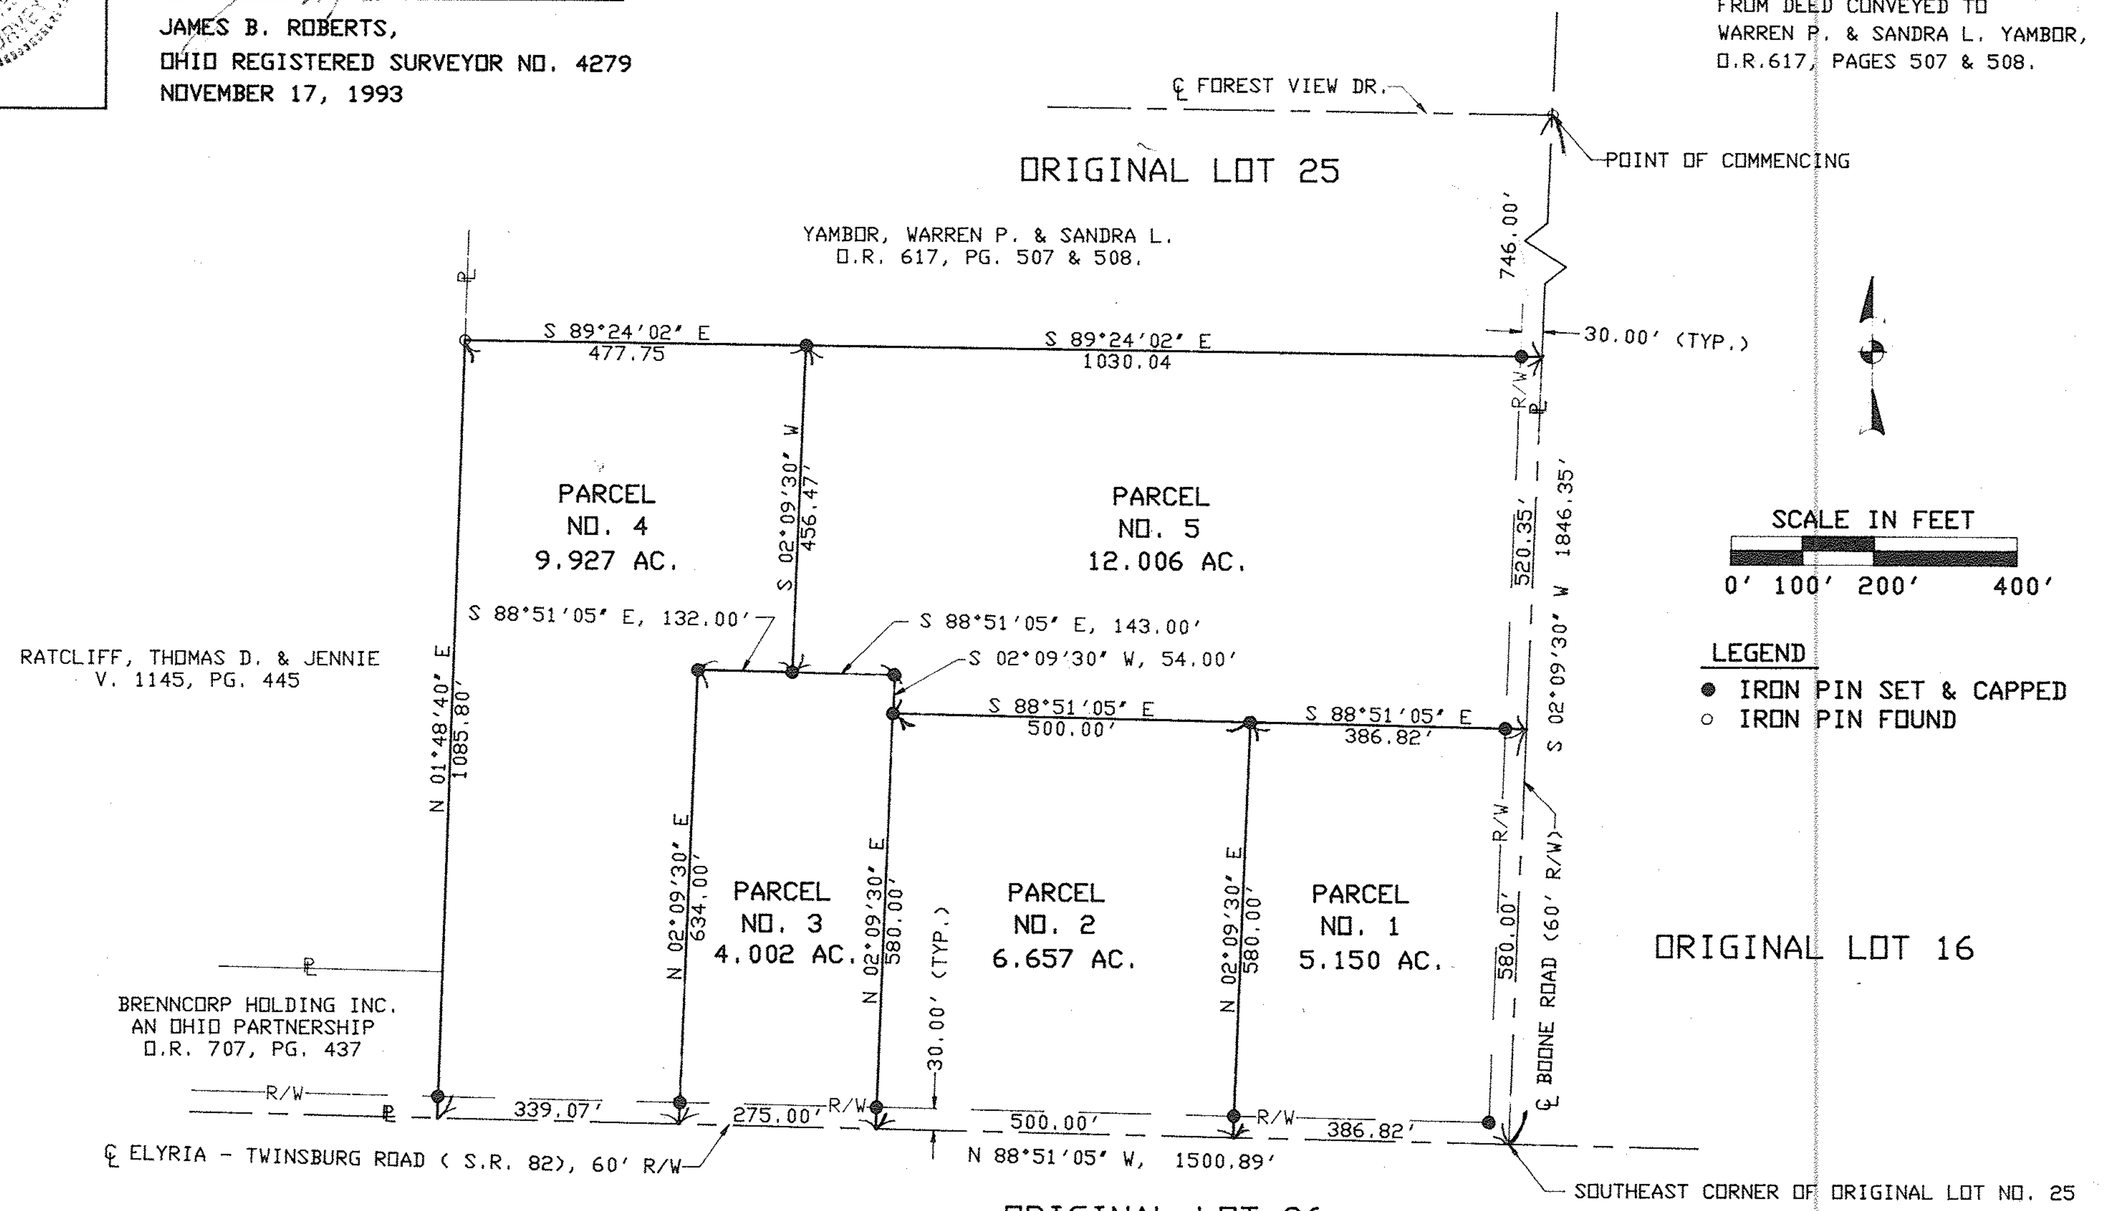

2 of 2