09-00-015-000-035
036
042
9-B

ACCEPTANCE

WE, MYRON BREMKE AND VERNA BREMKE, OWNERS OF THE LAND PLATTED HEREON, DO HEREBY ACCEPT AND ASSENT TO THIS PARCEL SPLIT AND ADJOINMENT OF THE SAME, AND ACKNOWLEDGE THAT THE SAME WAS MADE AT OUR REQUEST.

MYRON BREMKE

VERNA BREMKE

County of Lorain
State of Ohio } S.S.

BEFORE ME A NOTARY PUBLIC IN AND FOR SAID COUNTY AND STATE STATE DID PERSONNALLY APPEAR MYRON BREMKA AND VERNA BREMKE WHO DID ACKNOWLEDGE SIGNING THE FOREGOING INSTRUMENT AND ACKNOWLEDGED THAT THE SAME WAS THEIR FREE ACT AND DEED, IN WITNESS THEREOF I HAVE SET MY HAND AND OFFICIAL SEAL AT _____, OHIO THIS_____DAY OF_____, 1997.

By: _____
Notary Public

My commission expires: _____

WE, DARREN R. BREMKE AND DONNA L. BREMKE, OWNERS OF THE LAND PLATTED HEREON, DO HEREBY ACCEPT AND ASSENT TO THIS PARCEL SPLIT AND ADJOINMENT OF THE SAME, AND ACKNOWLEDGE THAT THE SAME WAS MADE AT OUR REQUEST.

DARREN R. BREMKE

DONNA L. BREMKE

County of Lorain
State of Ohio } S.S.

BEFORE ME A NOTARY PUBLIC IN AND FOR SAID COUNTY AND STATE STATE DID PERSONNALLY APPEAR DARREN R. BREMKE AND DONNA L. BREMKE WHO DID ACKNOWLEDGE SIGNING THE FOREGOING INSTRUMENT AND ACKNOWLEDGED THAT THE SAME WAS THEIR FREE ACT AND DEED, IN WITNESS THEREOF I HAVE SET MY HAND AND OFFICIAL SEAL AT , OHIO THIS DAY OF , 1997.

By: _____
Notary Public

My commission expires: _____

CERTIFICATION

THIS PLAT IS A TRUE REPRESENTATION OF A SURVEY PERFORMED ON 8 AUGUST 1997 UNDER MY DIRECTION. DIMENSIONS SHOWN ARE EXPRESSED IN FEET AND DECIMAL PARTS THEREOF, BEARING GIVEN ARE BASED LEGAL DESCRIPTIONS AND ARE TO AN ASSUMED MERIDIAN AND ARE TO INDICATE ANGLES ONLY. ALL PERMANENT MONUMENENTS WERE FOUND OR SET AS INDICATED HEREON. THIS PLAT IS A SURVEY OF PARCELS No. 1 AND No. 2 ONLY. THE REMAINDER PARCEL IS SHOWN RECORD INFORMATION ONLY. ALL OF WHICH I BELIEVE TO BE CORRECT.

Louise A. Veverka

Louise A. Veverka, P.S. 7513

● *I.P. SET – INDICATES 5/8" IRON PIN SET w/ CAP #7513*

STATE OF OHIO
LOUISE A.
VEVERKA
7513
REGISTERED
PROFESSIONAL SURVEYOR

APPROVALS

APPROVED THIS_____ DAY OF_____, 1997.

LORAIN COUNTY ENGINEER

APPROVED THIS_____ DAY OF_____, 1997.

LORAIN COUNTY SANITARY ENGINEER

APPROVED THIS_____ DAY OF_____, 1997.

LORAIN COUNTY DISTRICT BOARD OF HEALTH

APPROVED THIS_____ DAY OF_____, 1997.

CHAIRMAN, BOARD OF TOWNSHIP TRUSTEES

APPROVED THIS_____ DAY OF_____, 1997.

DIRECTOR, LORAIN COUNTY PLANNING COMMISSION

FILED FOR RECORD THIS_____DAY OF_____, 1997,
AT_____ A.M./P.M. RECORDED THIS_____DAY OF_____
IN PLAT BOOK_____, PG. No. _____ .

LORAIN COUNTY RECORDER

LOT SPLIT and ADJOINMENT MAP for MYRON BREMKE

SITUATED IN THE TOWNSHIP OF RUSSIA, COUNTY OF LORAIN AND STATE OF OHIO AND KNOWN AS BEING PART OF ORIGINAL RUSSIA TOWNSHIP LOT NUMBER 15.

PREPARED BY

L.V. SURVEYING, INC.
11528 ROYALTON ROAD
NORTH ROYALTON, OHIO 44130
216-230-2565

0' 100' 200' 300'

SCALE 1" = 100'-0"
13 AUGUST 1997

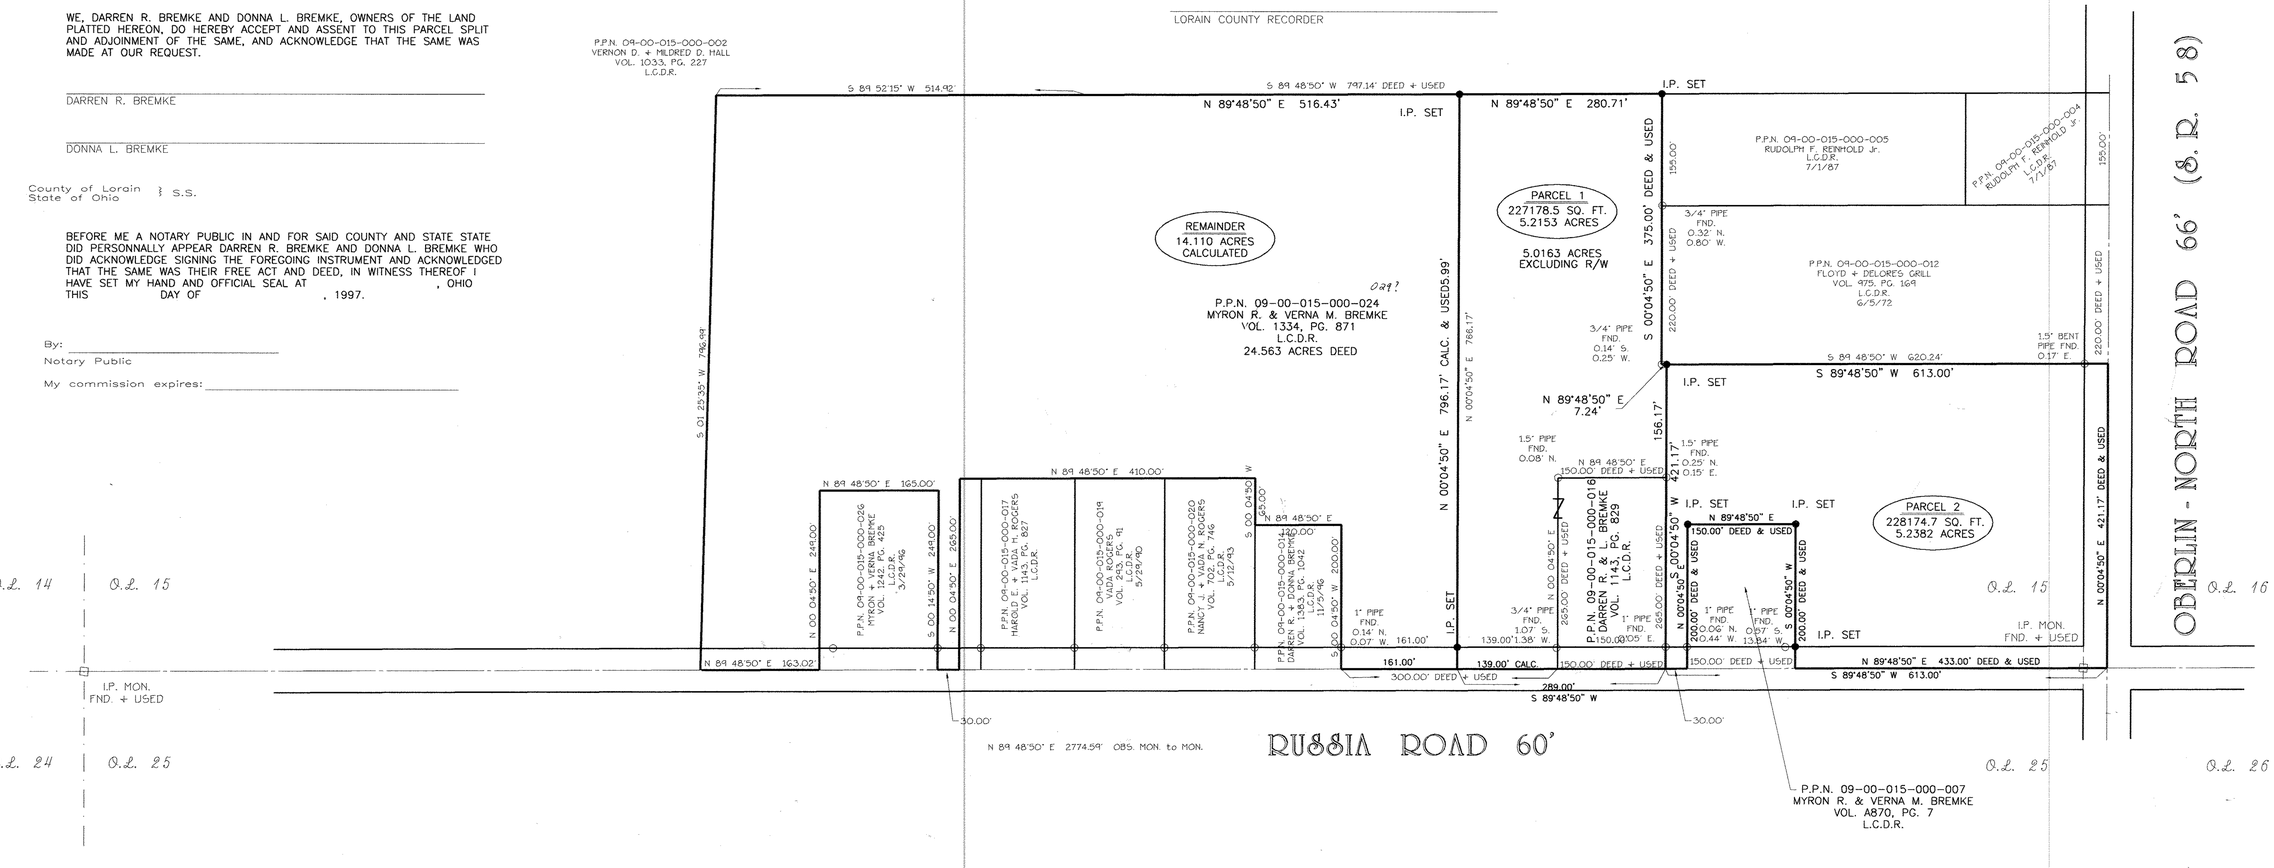

JOB 97-100