12-00-073-000-042

12-E

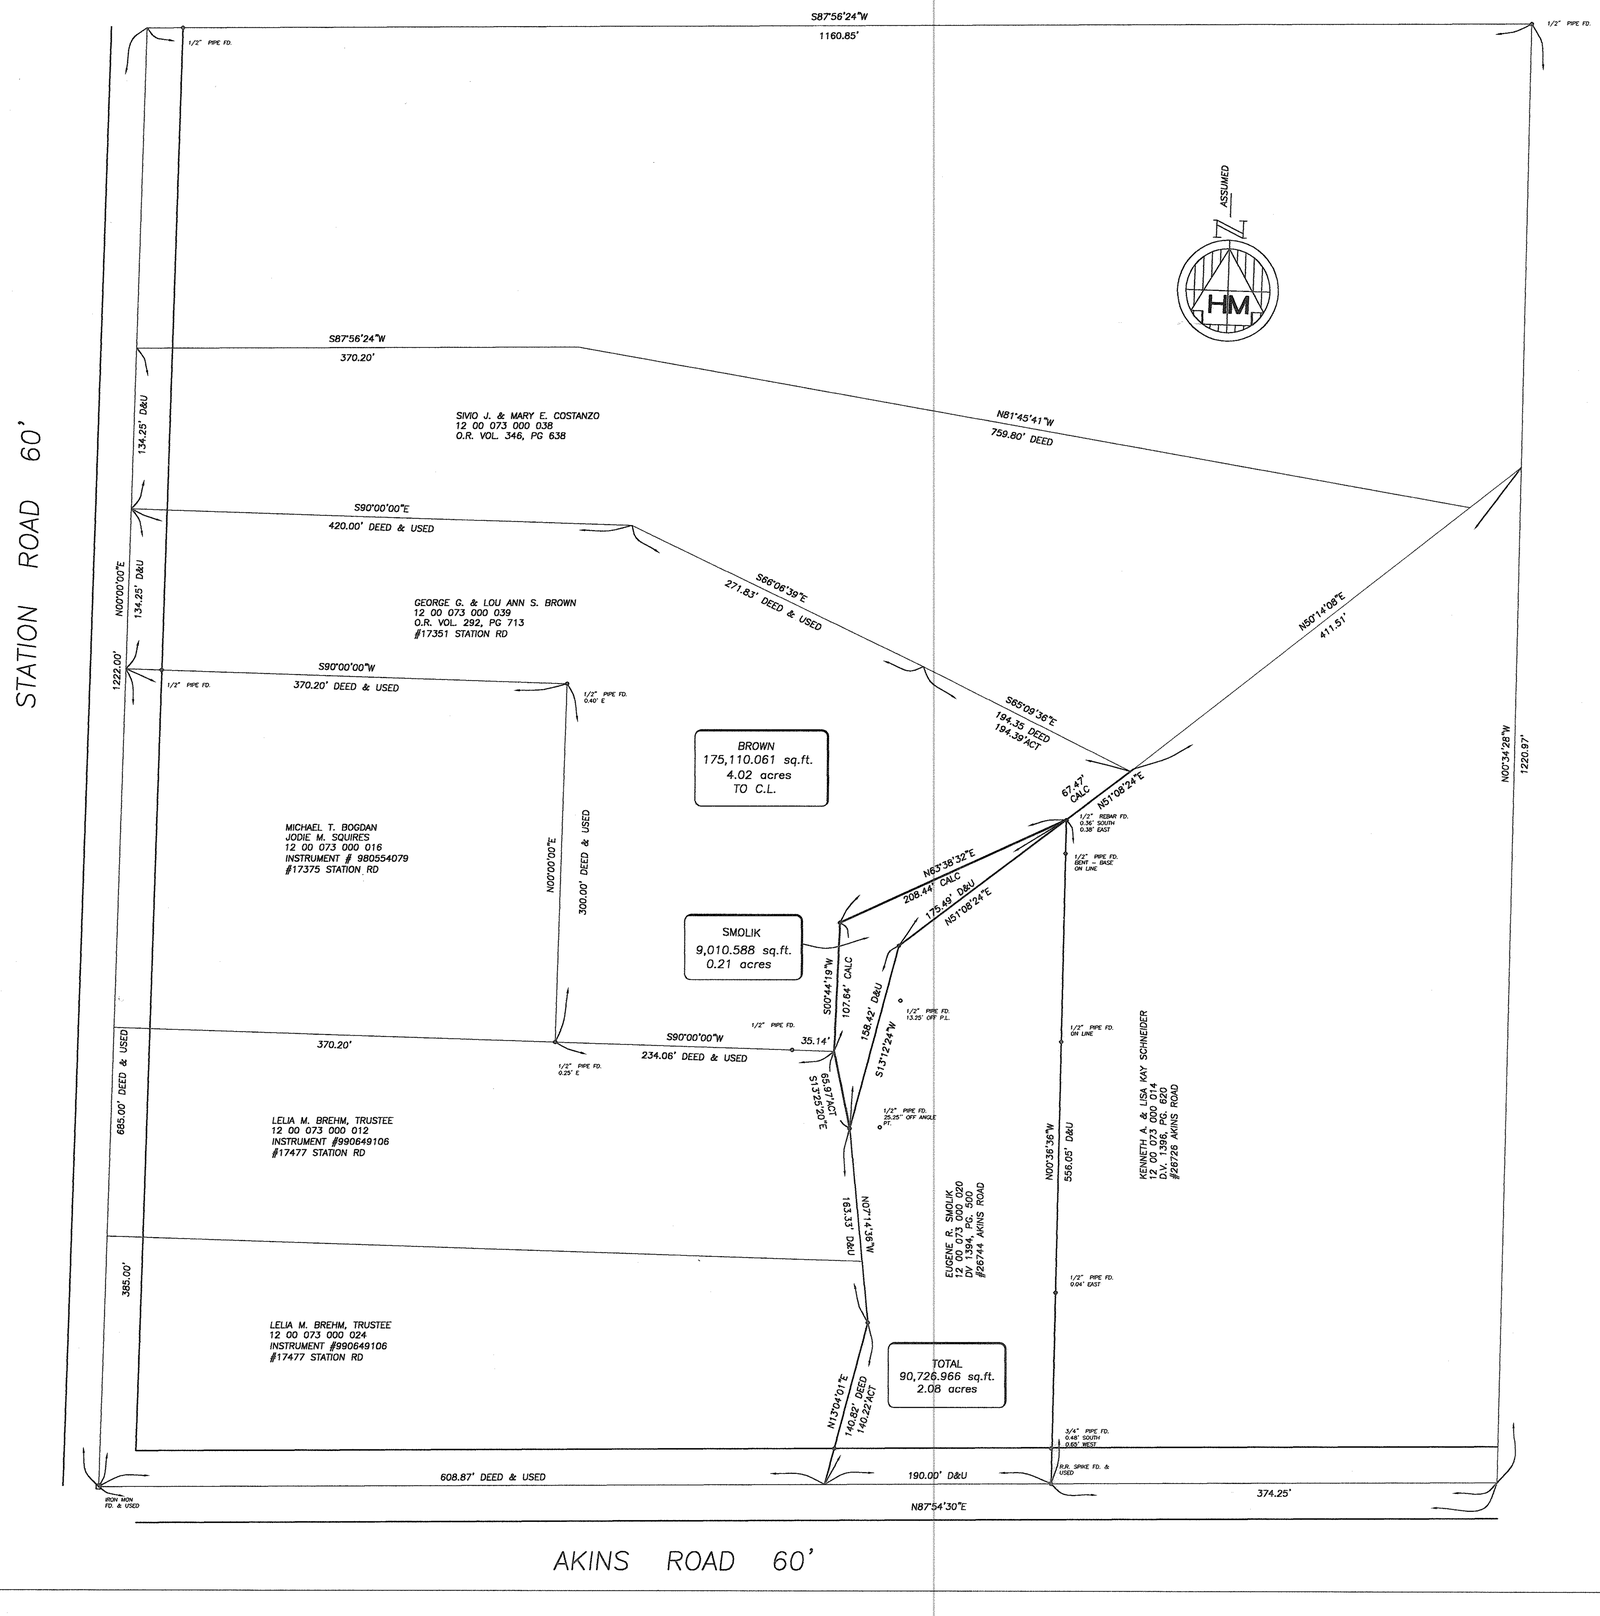

MAP OF LOT SPLIT & CONSOLIDATION
MADE AT THE INSTANCE OF
EUGENE SMOLIK
ORIGINAL COLUMBIA TOWNSHIP LOT N° 73
LORAIN COUNTY, OHIO

ORDER N° 00–020 F.B. 743, PG. 14
MARCH 2, 2000

HOFMANN–METZKER, INC.
REGISTERED PROFESSIONAL SURVEYORS
24 BEECH STREET
BEREA, OHIO 44017
(440)–234–7350

BY: GEORGE A. HOFMANN
REGISTERED SURVEYOR N° 6752

STATE OF OHIO GEORGE A. HOFMANN 6752 REGISTERED SURVEYOR

O I.P.S. INDICATES 5/8" IRON PIN SET AND CAPPED 6752/7477

GRAPHIC SCALE

60 0 30 60 120 240

(IN FEET)
1 inch = 60 ft.