11-00-010.000-052
016

11-00-010-B

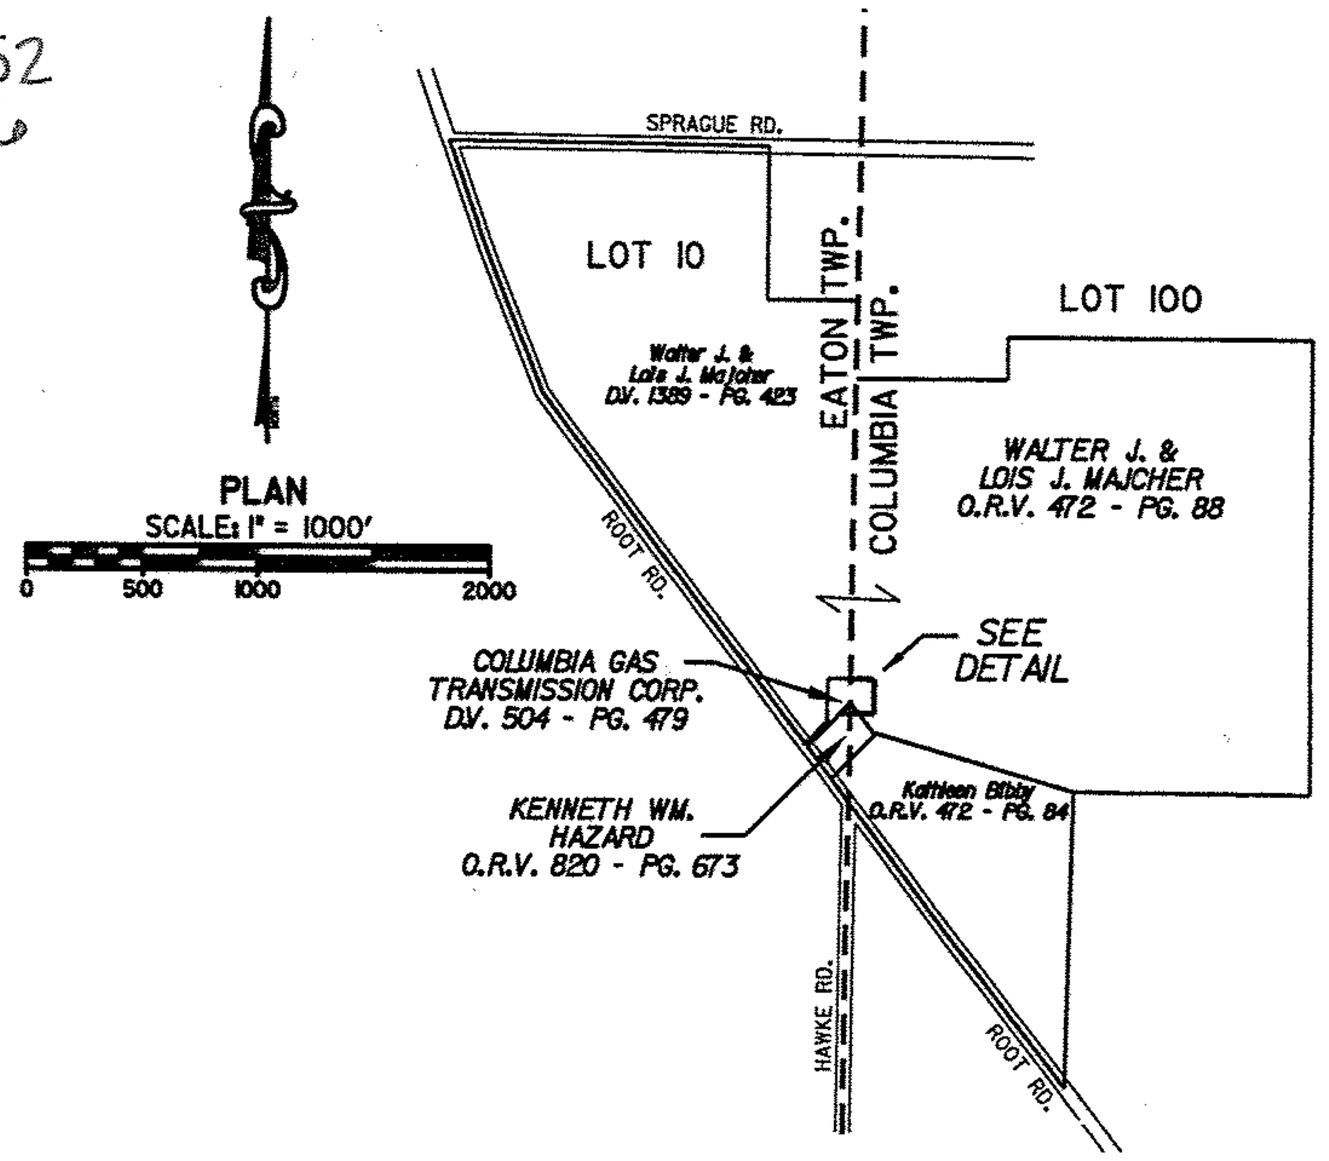

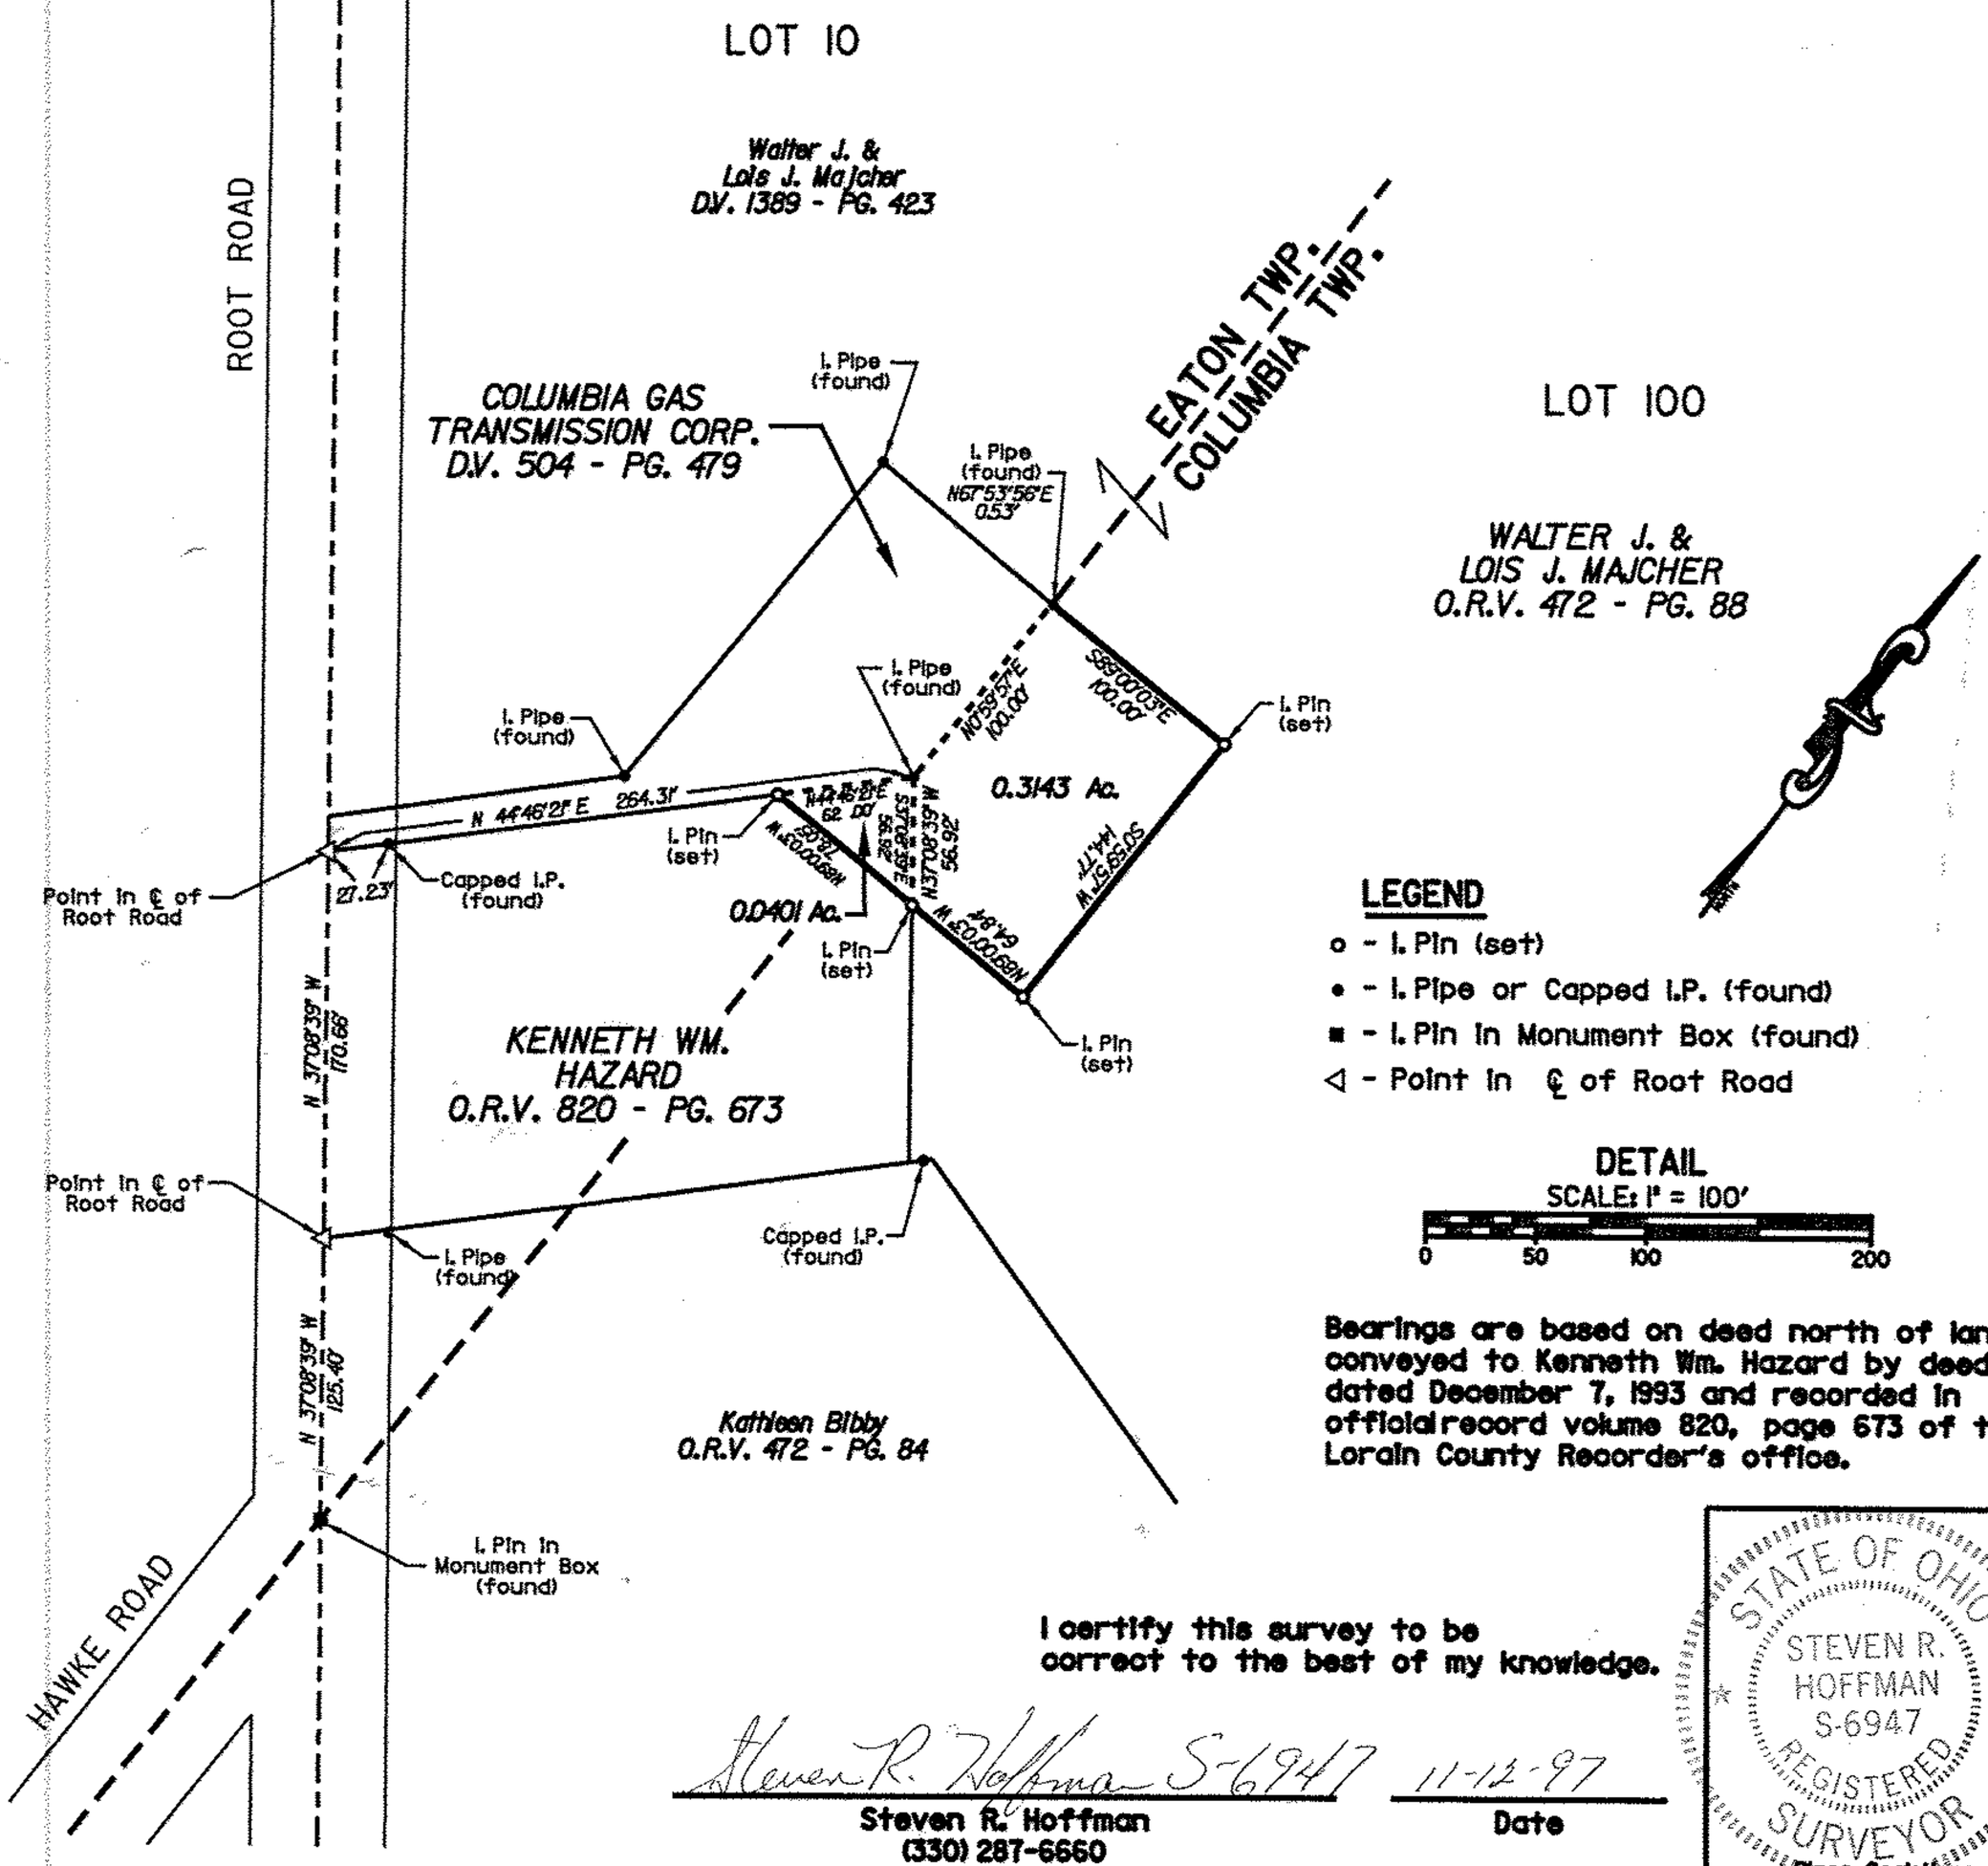

LEGEND

- o - I. Pin (set)
- • - I. Pipe or Capped I.P. (found)
- ■ - I. Pin in Monument Box (found)
- ◁ - Point in ℄ of Root Road

DETAIL
SCALE: 1" = 100'
0 50 100 200

Bearings are based on deed north of land conveyed to Kenneth Wm. Hazard by deed dated December 7, 1993 and recorded in official record volume 820, page 673 of the Lorain County Recorder's office.

I certify this survey to be correct to the best of my knowledge.

Steven R. Hoffman S-6947 — 11-12-97

Steven R. Hoffman
(330) 287-6660

Date

STATE OF OHIO
STEVEN R. HOFFMAN
S-6947
REGISTERED SURVEYOR
Place Seal Here

LAND DEPT. NO.	DEED DATED	COLUMBIA GAS TRANSMISSION 1700 MacCorkle Ave., S.E. Post Office Box 1273, Charleston, W. Va 25325	WORK ORDER(S)
PARCEL NO.	DEED RECORDED		
	DEED BK. & PG. NO.		
LAND DEPT. NO.	DEED DATED	PROJECT PROPOSED PROPERTY ADDITION TO BIG WALKER STATION TO BE AQUIRED FROM KENNETH WM. HAZARD AND WALTER J. & LOIS J. MAJCHER	TAX DISTRICT(S) EATON TWP. COLUMBIA TWP.
PARCEL NO.	DEED RECORDED		
	DEED BK. & PG. NO.		
LAND DEPT. NO.	DEED DATED	DATE: 04-29-97 / ENGINEER: STEVE HOFFMAN / FIELDBOOK NO. PAGE NO.: 1788N | 40-41	COUNTY: LORAIN
PARCEL NO.	DEED RECORDED	DRAWN BY: JEP (SET) / REVISIONS	STATE: OHIO
	DEED BK. & PG. NO.	REFERENCES / MAPS: 4053 / SCALE: AS SHOWN	DRAWING NO.: P-3107

N7654