02-02-026-640-001
02-02-026-102-007
02-02-026-A

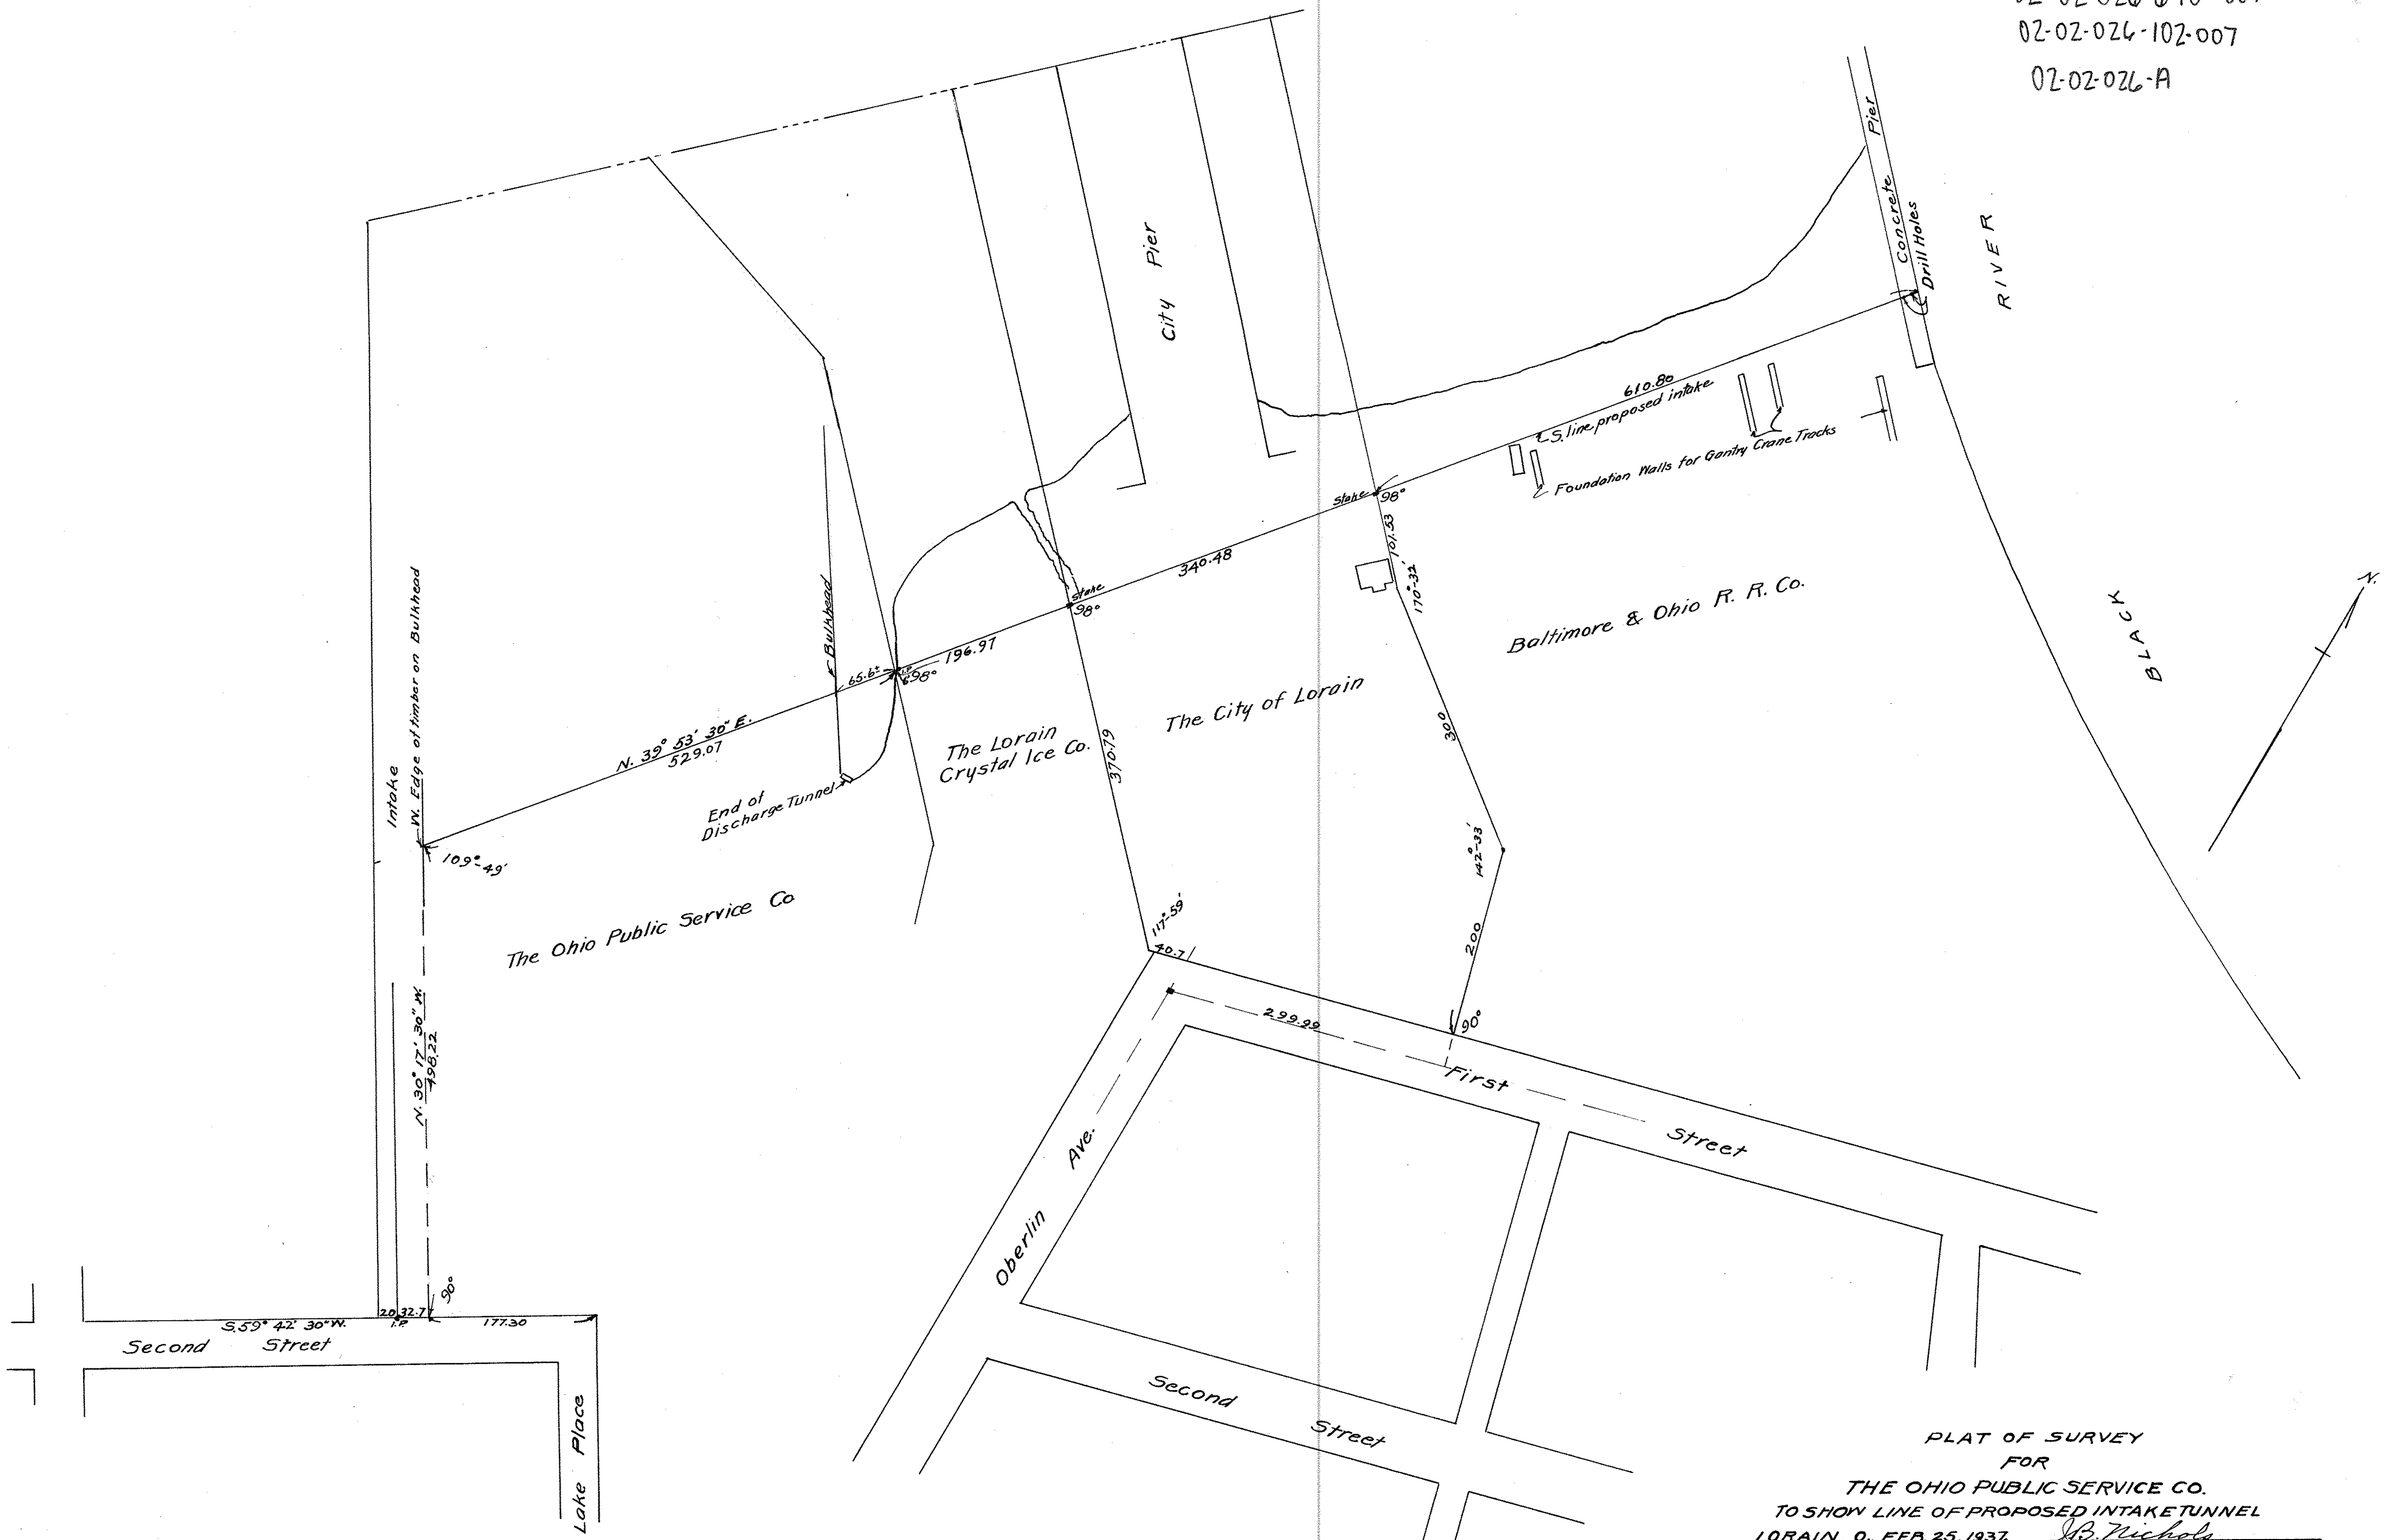

PLAT OF SURVEY
FOR
THE OHIO PUBLIC SERVICE CO.
TO SHOW LINE OF PROPOSED INTAKE TUNNEL
LORAIN, O., FEB. 25, 1937.
J. B. Nichols
REGISTERED SURVEYOR
SCALE 1" = 100'

SE 93