04-00-019-109-055,058
04-00-019-110-016,017
04-00-019-B

SE-133

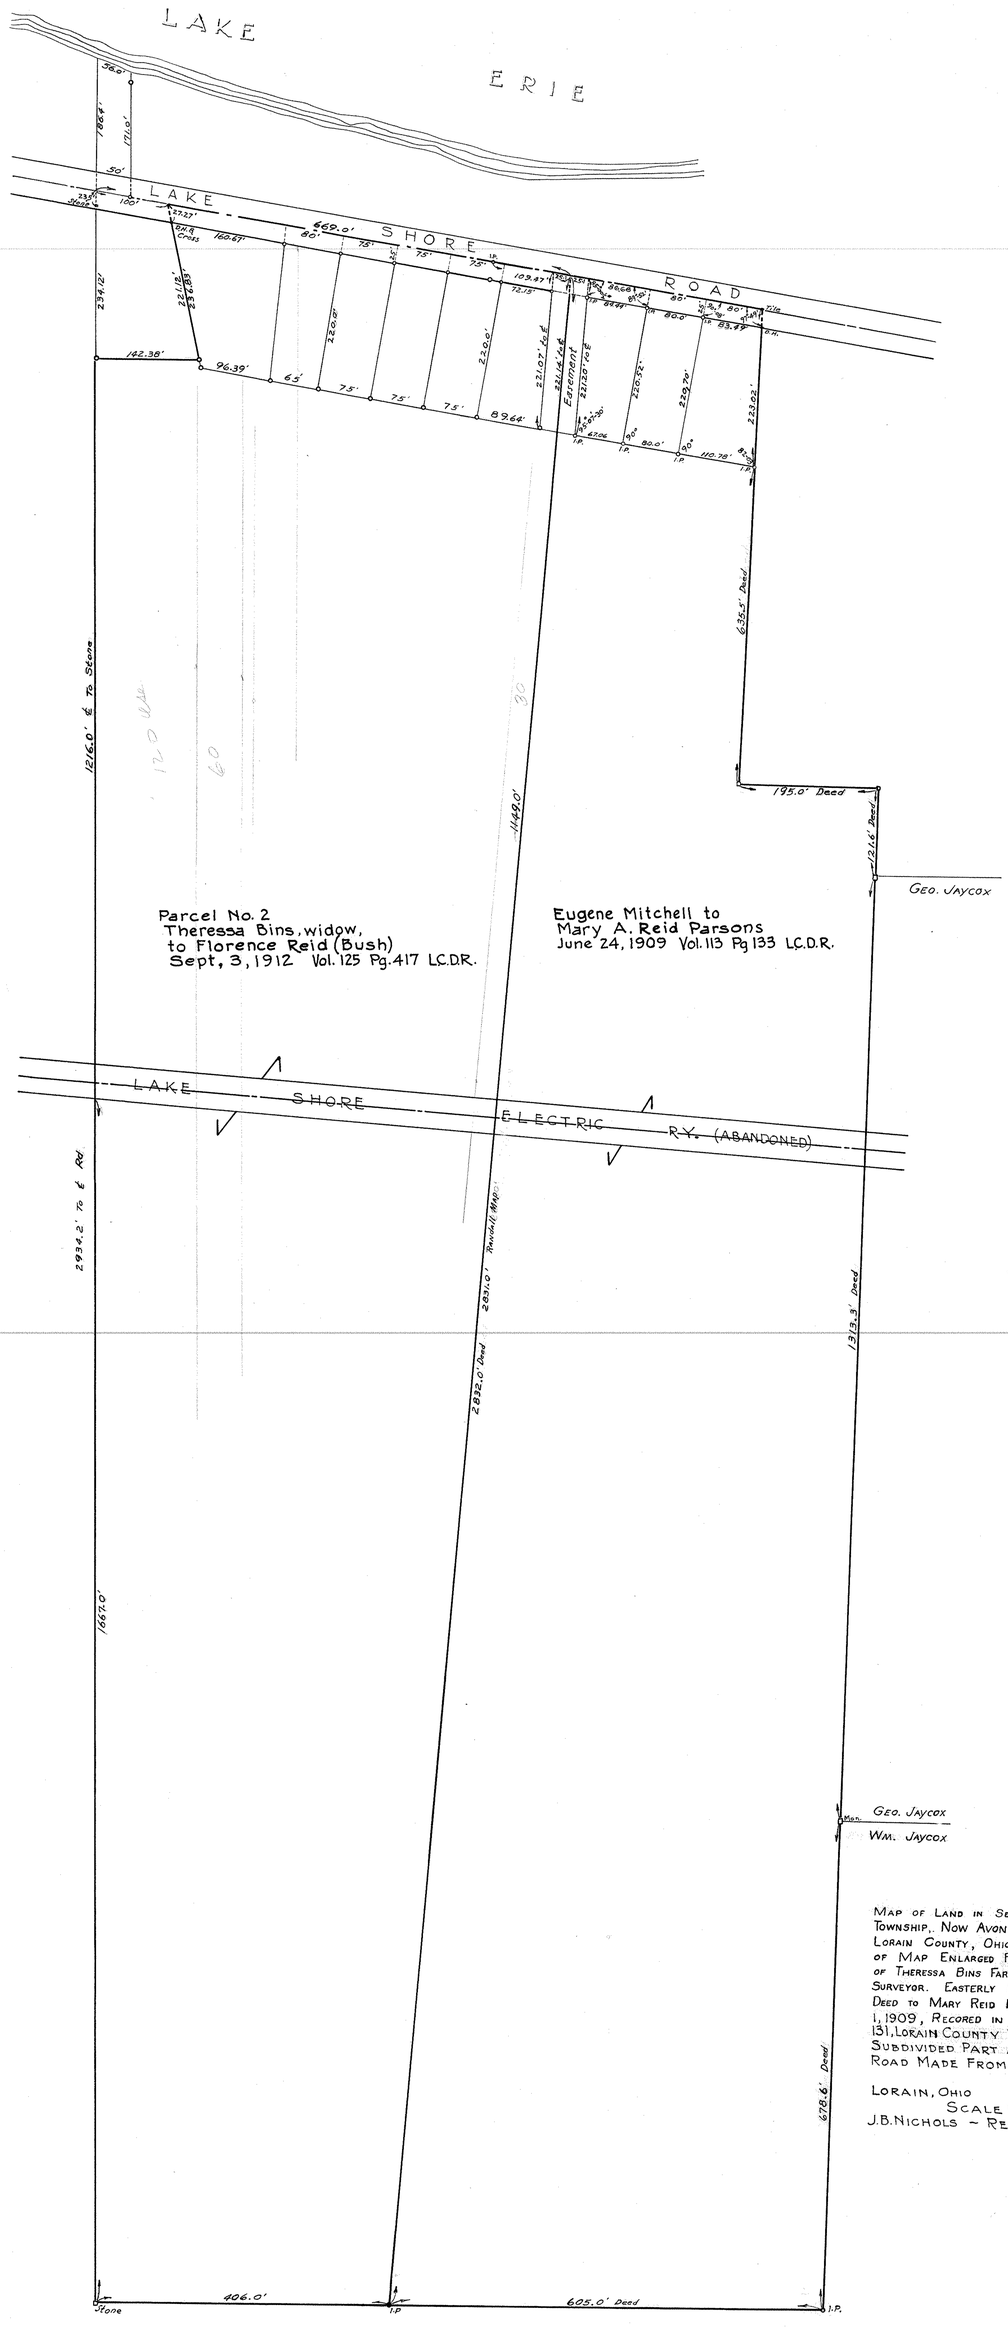

MAP OF LAND IN SECTION 19 AVON TOWNSHIP, NOW AVON LAKE VILLAGE, LORAIN COUNTY, OHIO. WESTERLY PART OF MAP ENLARGED FROM MAP OF SURVEY OF THERESSA BINS FARM BY F.C. RANDALL, SURVEYOR. EASTERLY PART MADE FROM DEED TO MARY REID PARSONS DATED MAY 1, 1909, RECORED IN VOLUME 113 PAGE 131, LORAIN COUNTY DEED RECORDS SUBDIVIDED PART ALONG LAKE ROAD MADE FROM SURVEY RECORDS

LORAIN, OHIO OCT. 3, 1950
SCALE 1" = 100'
J.B. NICHOLS – REGISTERED SURVEYOR

SE-133

SE-133

SE-133