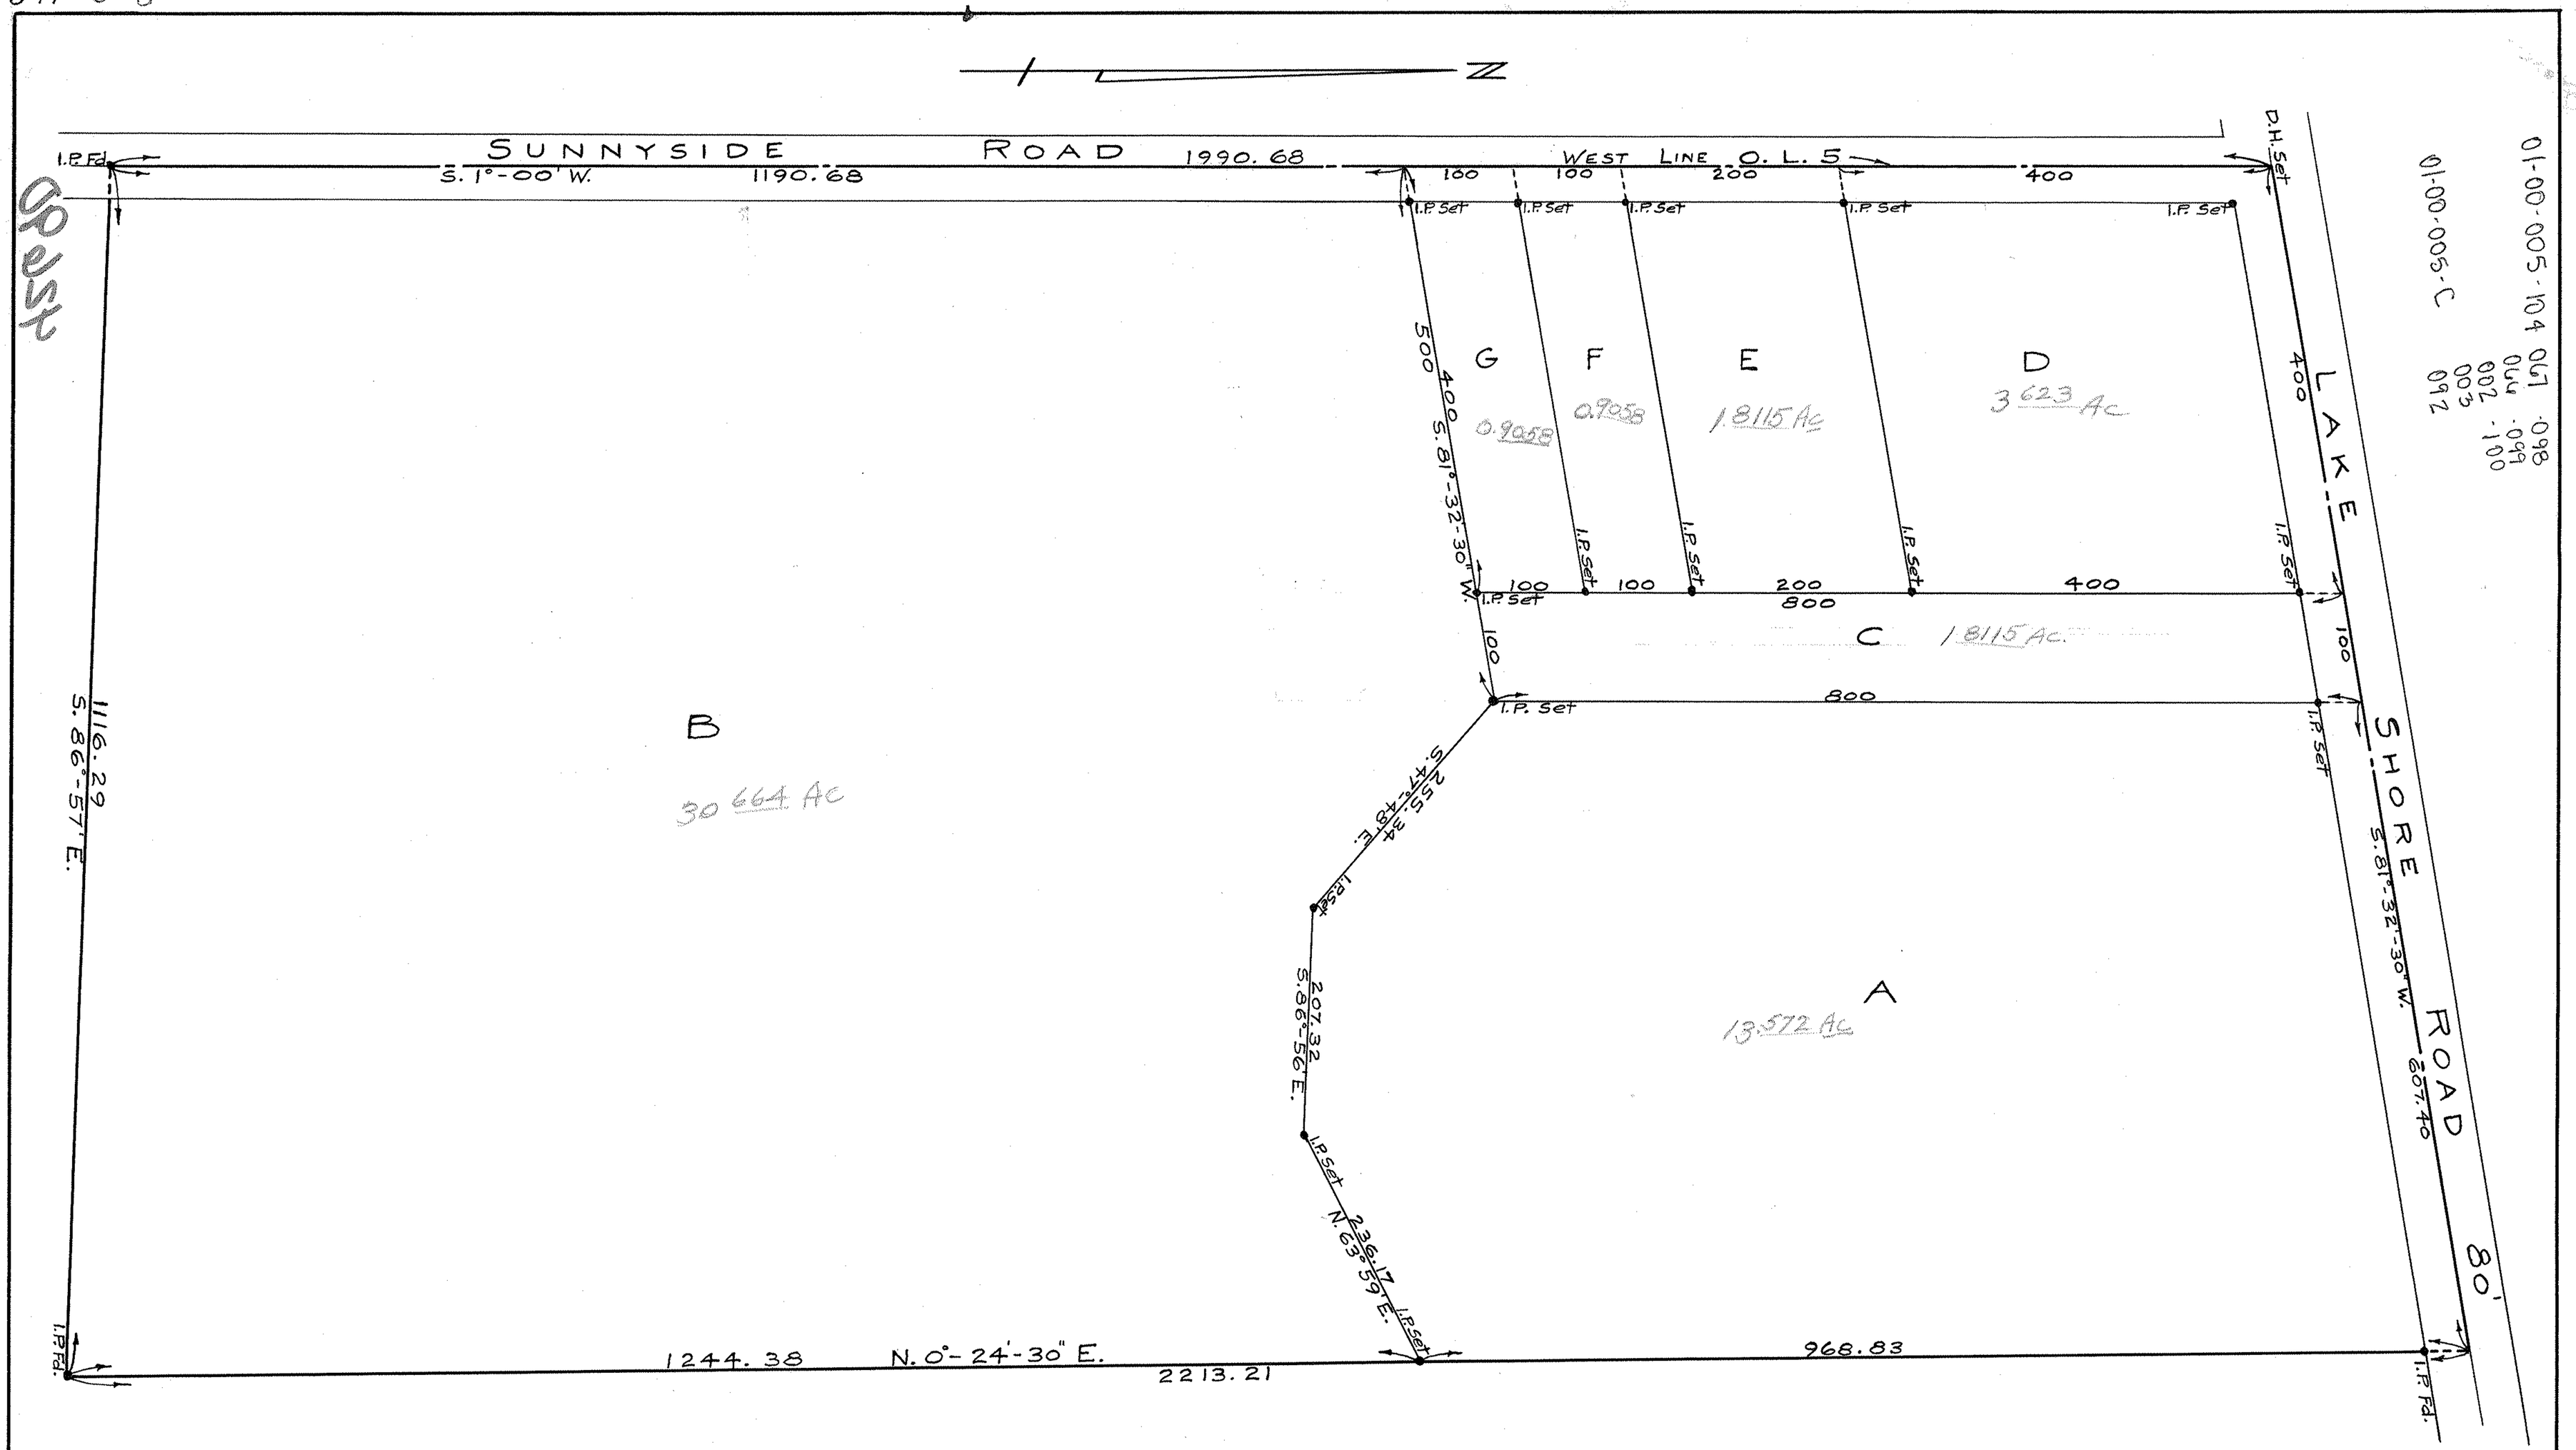

SUBDIVISION OF LAND IN ORIGINAL LOT No. 5, BROWNHELM TOWNSHIP, LORAIN COUNTY, OHIO, INTO PARCELS AS SHOWN.
WORK DONE AT THE REQUEST OF MR. E. C. NEIDING.
LORAIN, OHIO MAY 6, 1952
SCALE 1" = 100'
J. B. NICHOLS - REGISTERED SURVEYOR

Note: Bearings used are assumed and used for the purpose of describing angles only.