15-00-045-105-045
046
15-00-045-B 025

SURVEY AND SPLIT
FOR
TOWNSHIP OF LaGRANGE

ORIGINAL LOT 45 LAGRANGE TWP.
COUNTY OF LORAIN STATE OF OHIO

LAUNDON · SIMON · CAHL & ASSOCIATES
ENGINEERS SURVEYORS

MAY 1994

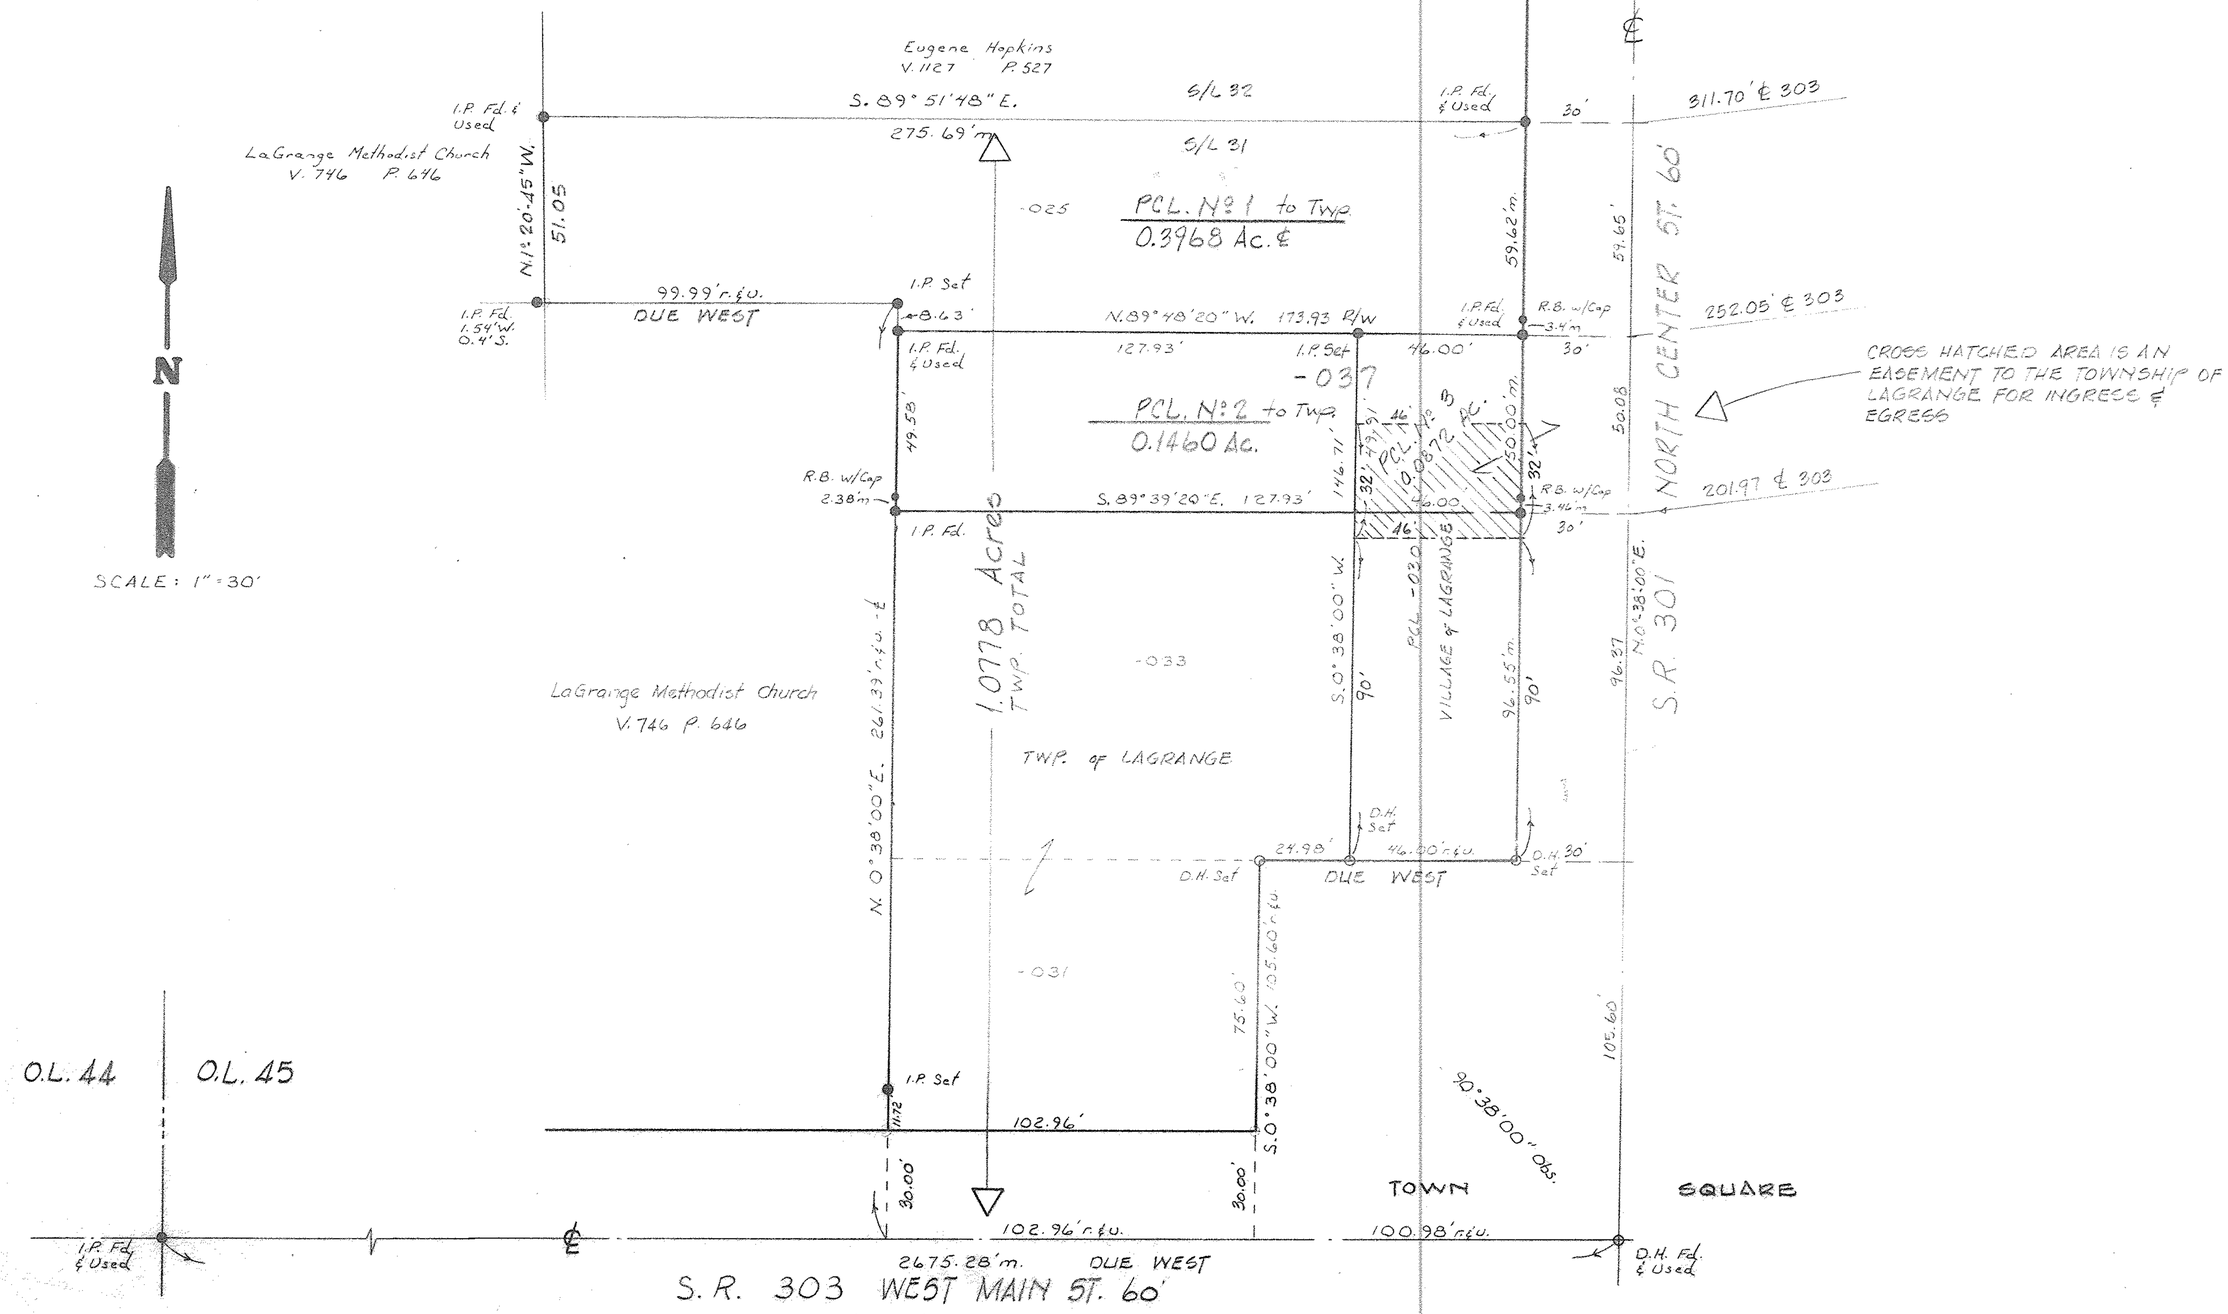

Job 94-2567
FB. 232 P. 71 & 75

302