14-00-090-000-008 thru -011
14-E

212

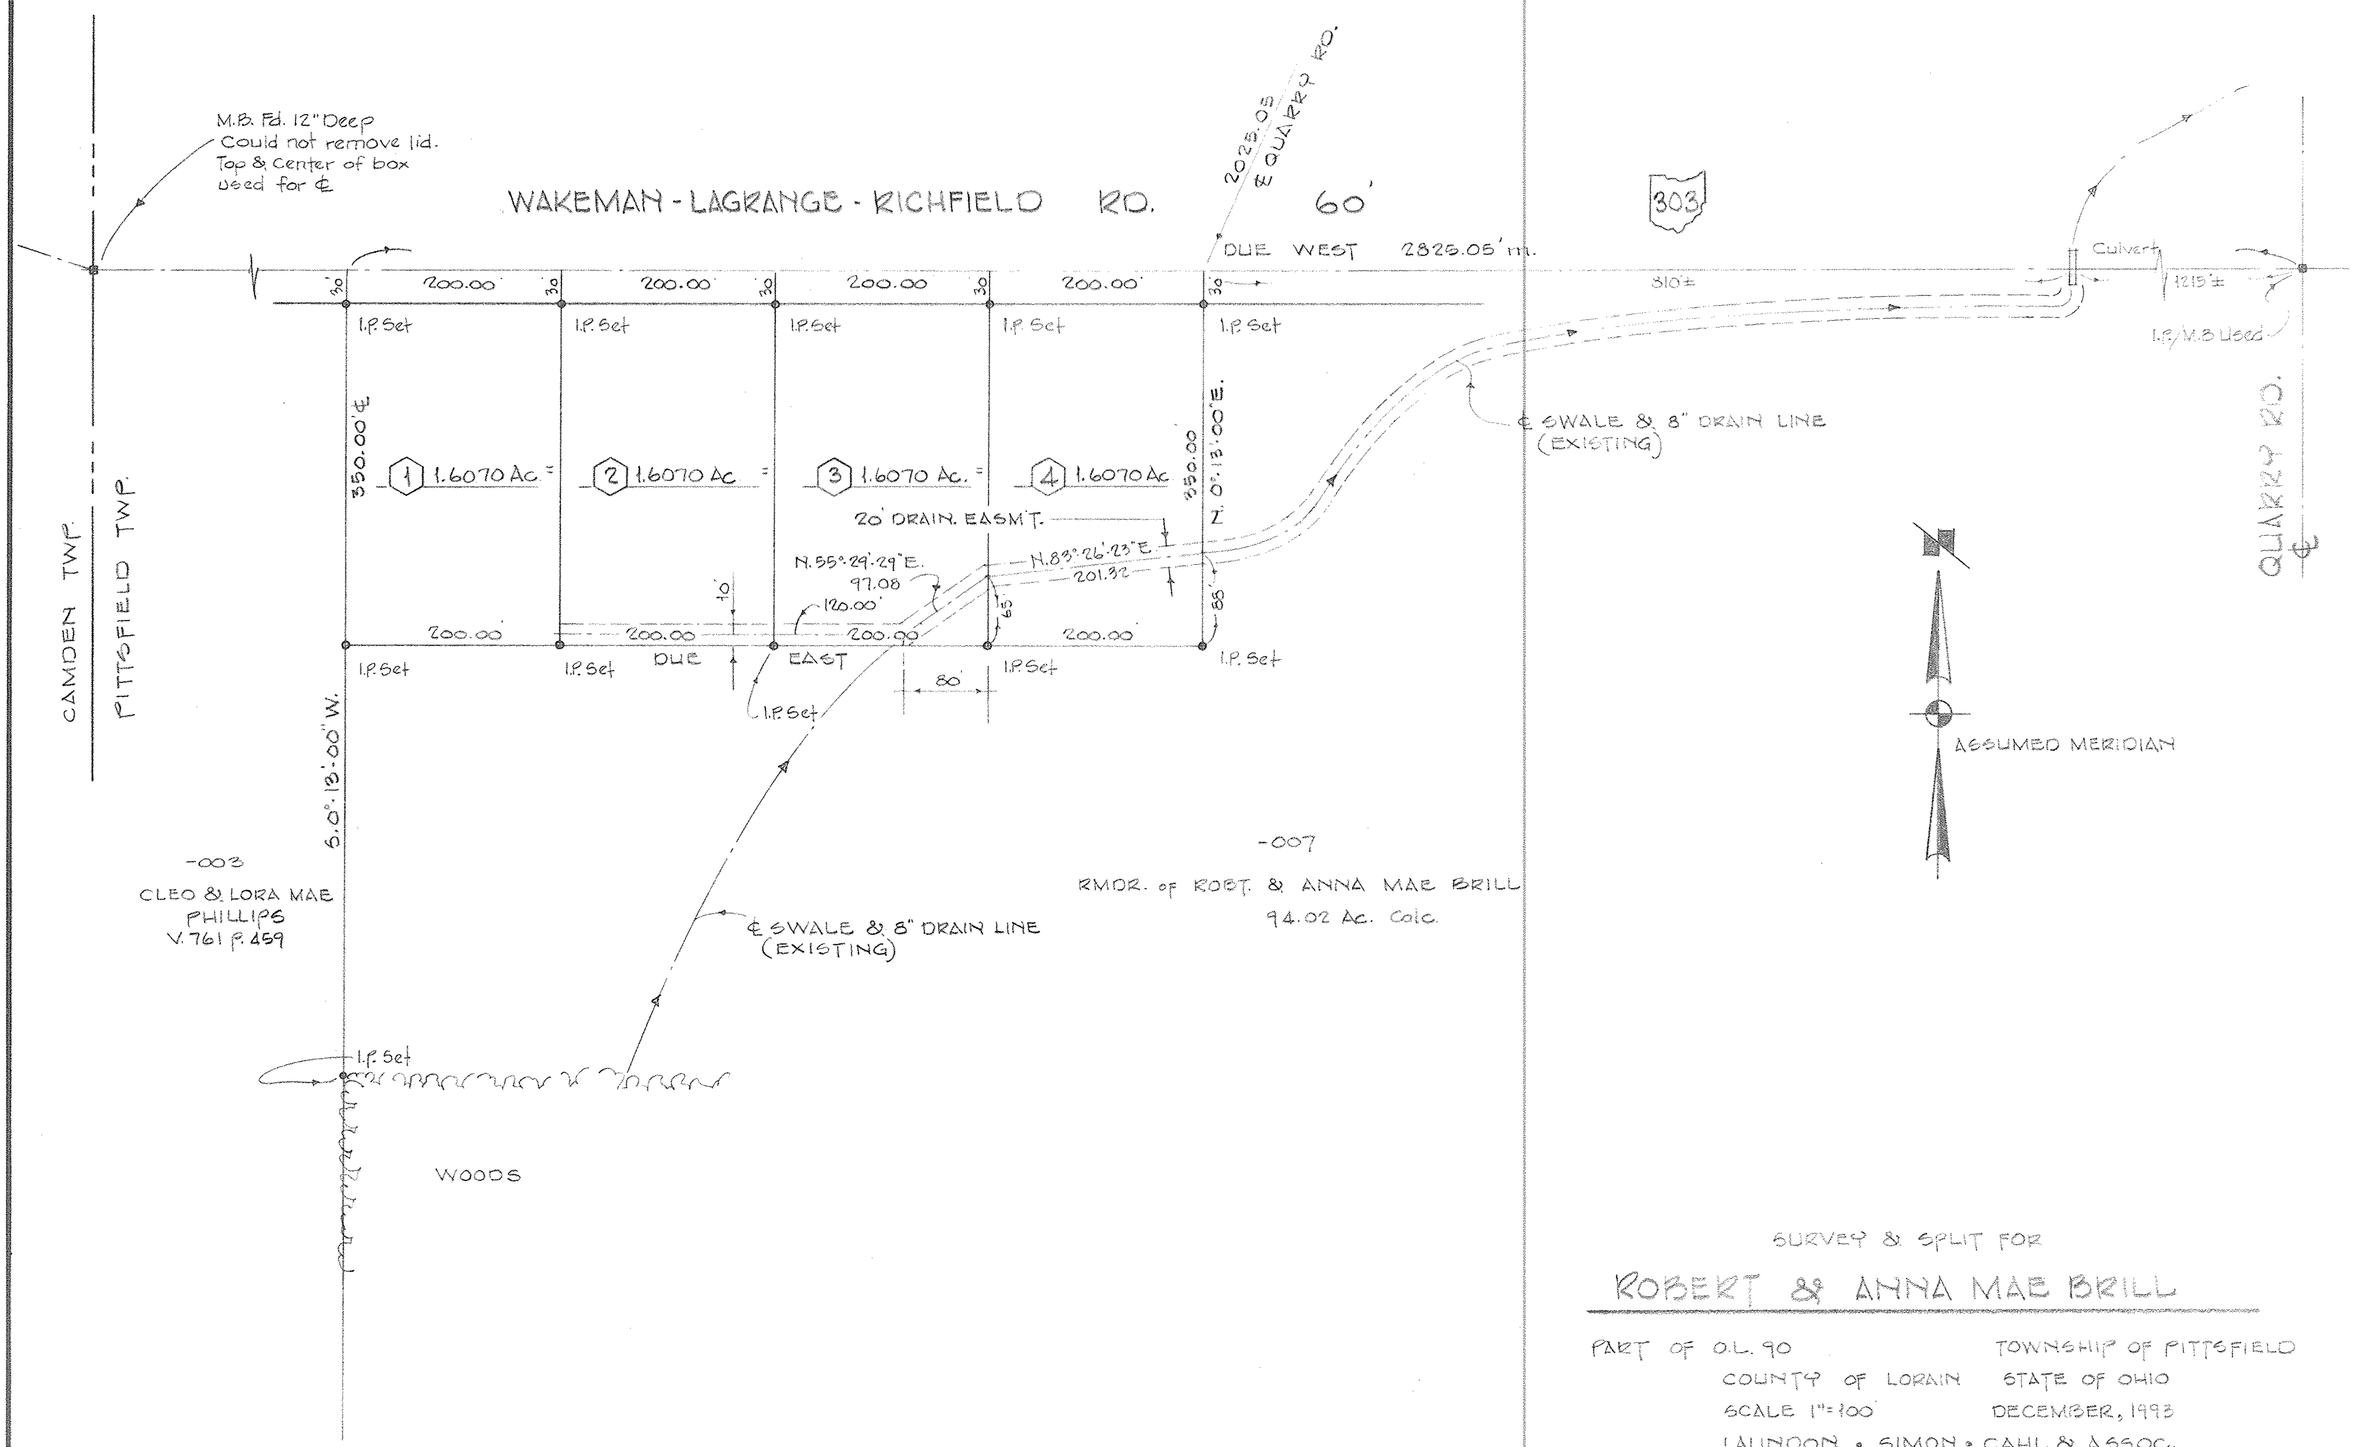

SURVEY & SPLIT FOR

ROBERT & ANNA MAE BRILL

PART OF O.L. 90 — TOWNSHIP OF PITTSFIELD
COUNTY OF LORAIN — STATE OF OHIO
SCALE 1"=100' — DECEMBER, 1993
LAUNDON • SIMON • CAHL & ASSOC.
ENGINEERS — SURVEYORS
JOB Nº 93-2508 — F.B. 292 P. 38

287