19-04-048-000-021
19D 022
023

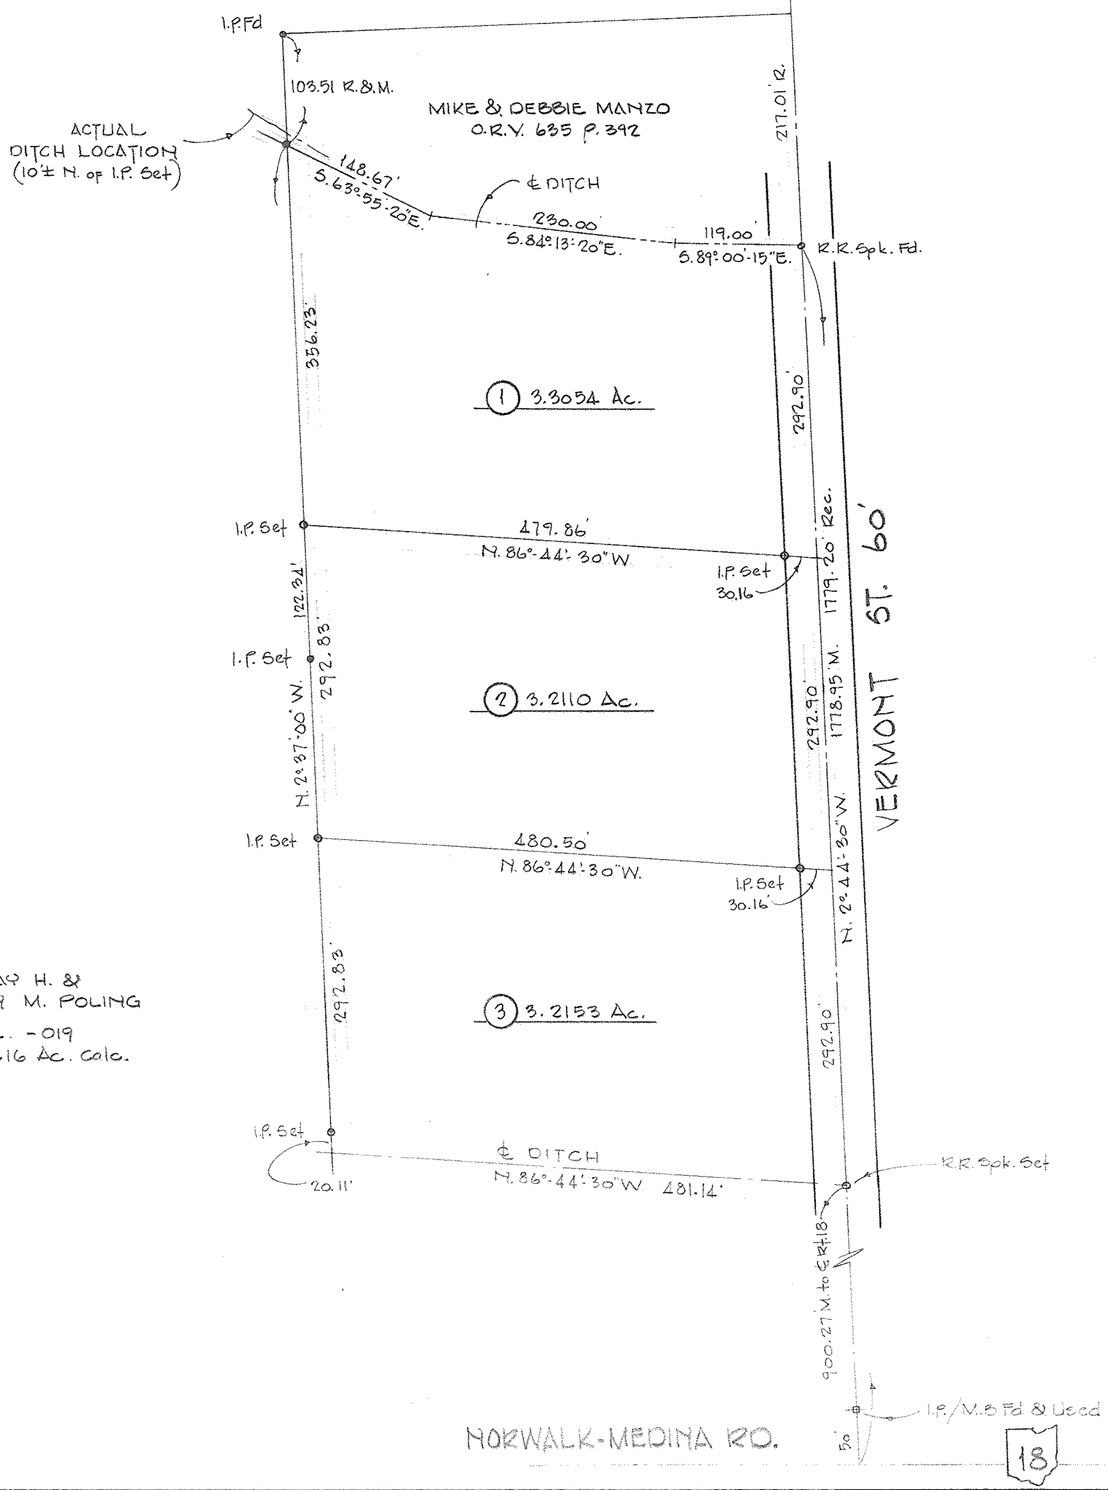

RM DR. of RAY H. &
KATHLEEN M. POLING
PCL. -019
112.16 Ac. Calc.

STATE OF OHIO
RODGER G. SIMON
5101
REGISTERED SURVEYOR

SURVEY FOR

RAY H. & KATHLEEN M. POLING

PART of O.L. 48 of TR. 4 IN THE TOWNSHIP of PENFIELD
COUNTY of LORAIN STATE of OHIO
SCALE 1"=100' JUNE, 1993

LAUNDON • SIMON • CAHL & ASSOC.
ENGINEERS SURVEYORS
110 MIDDLE AVE. ELYRIA, O. 44035

JOB No. 93-2445 FB. 229/50

REV. 8-24-93 From 2 to 3 lots R.G.S.

281