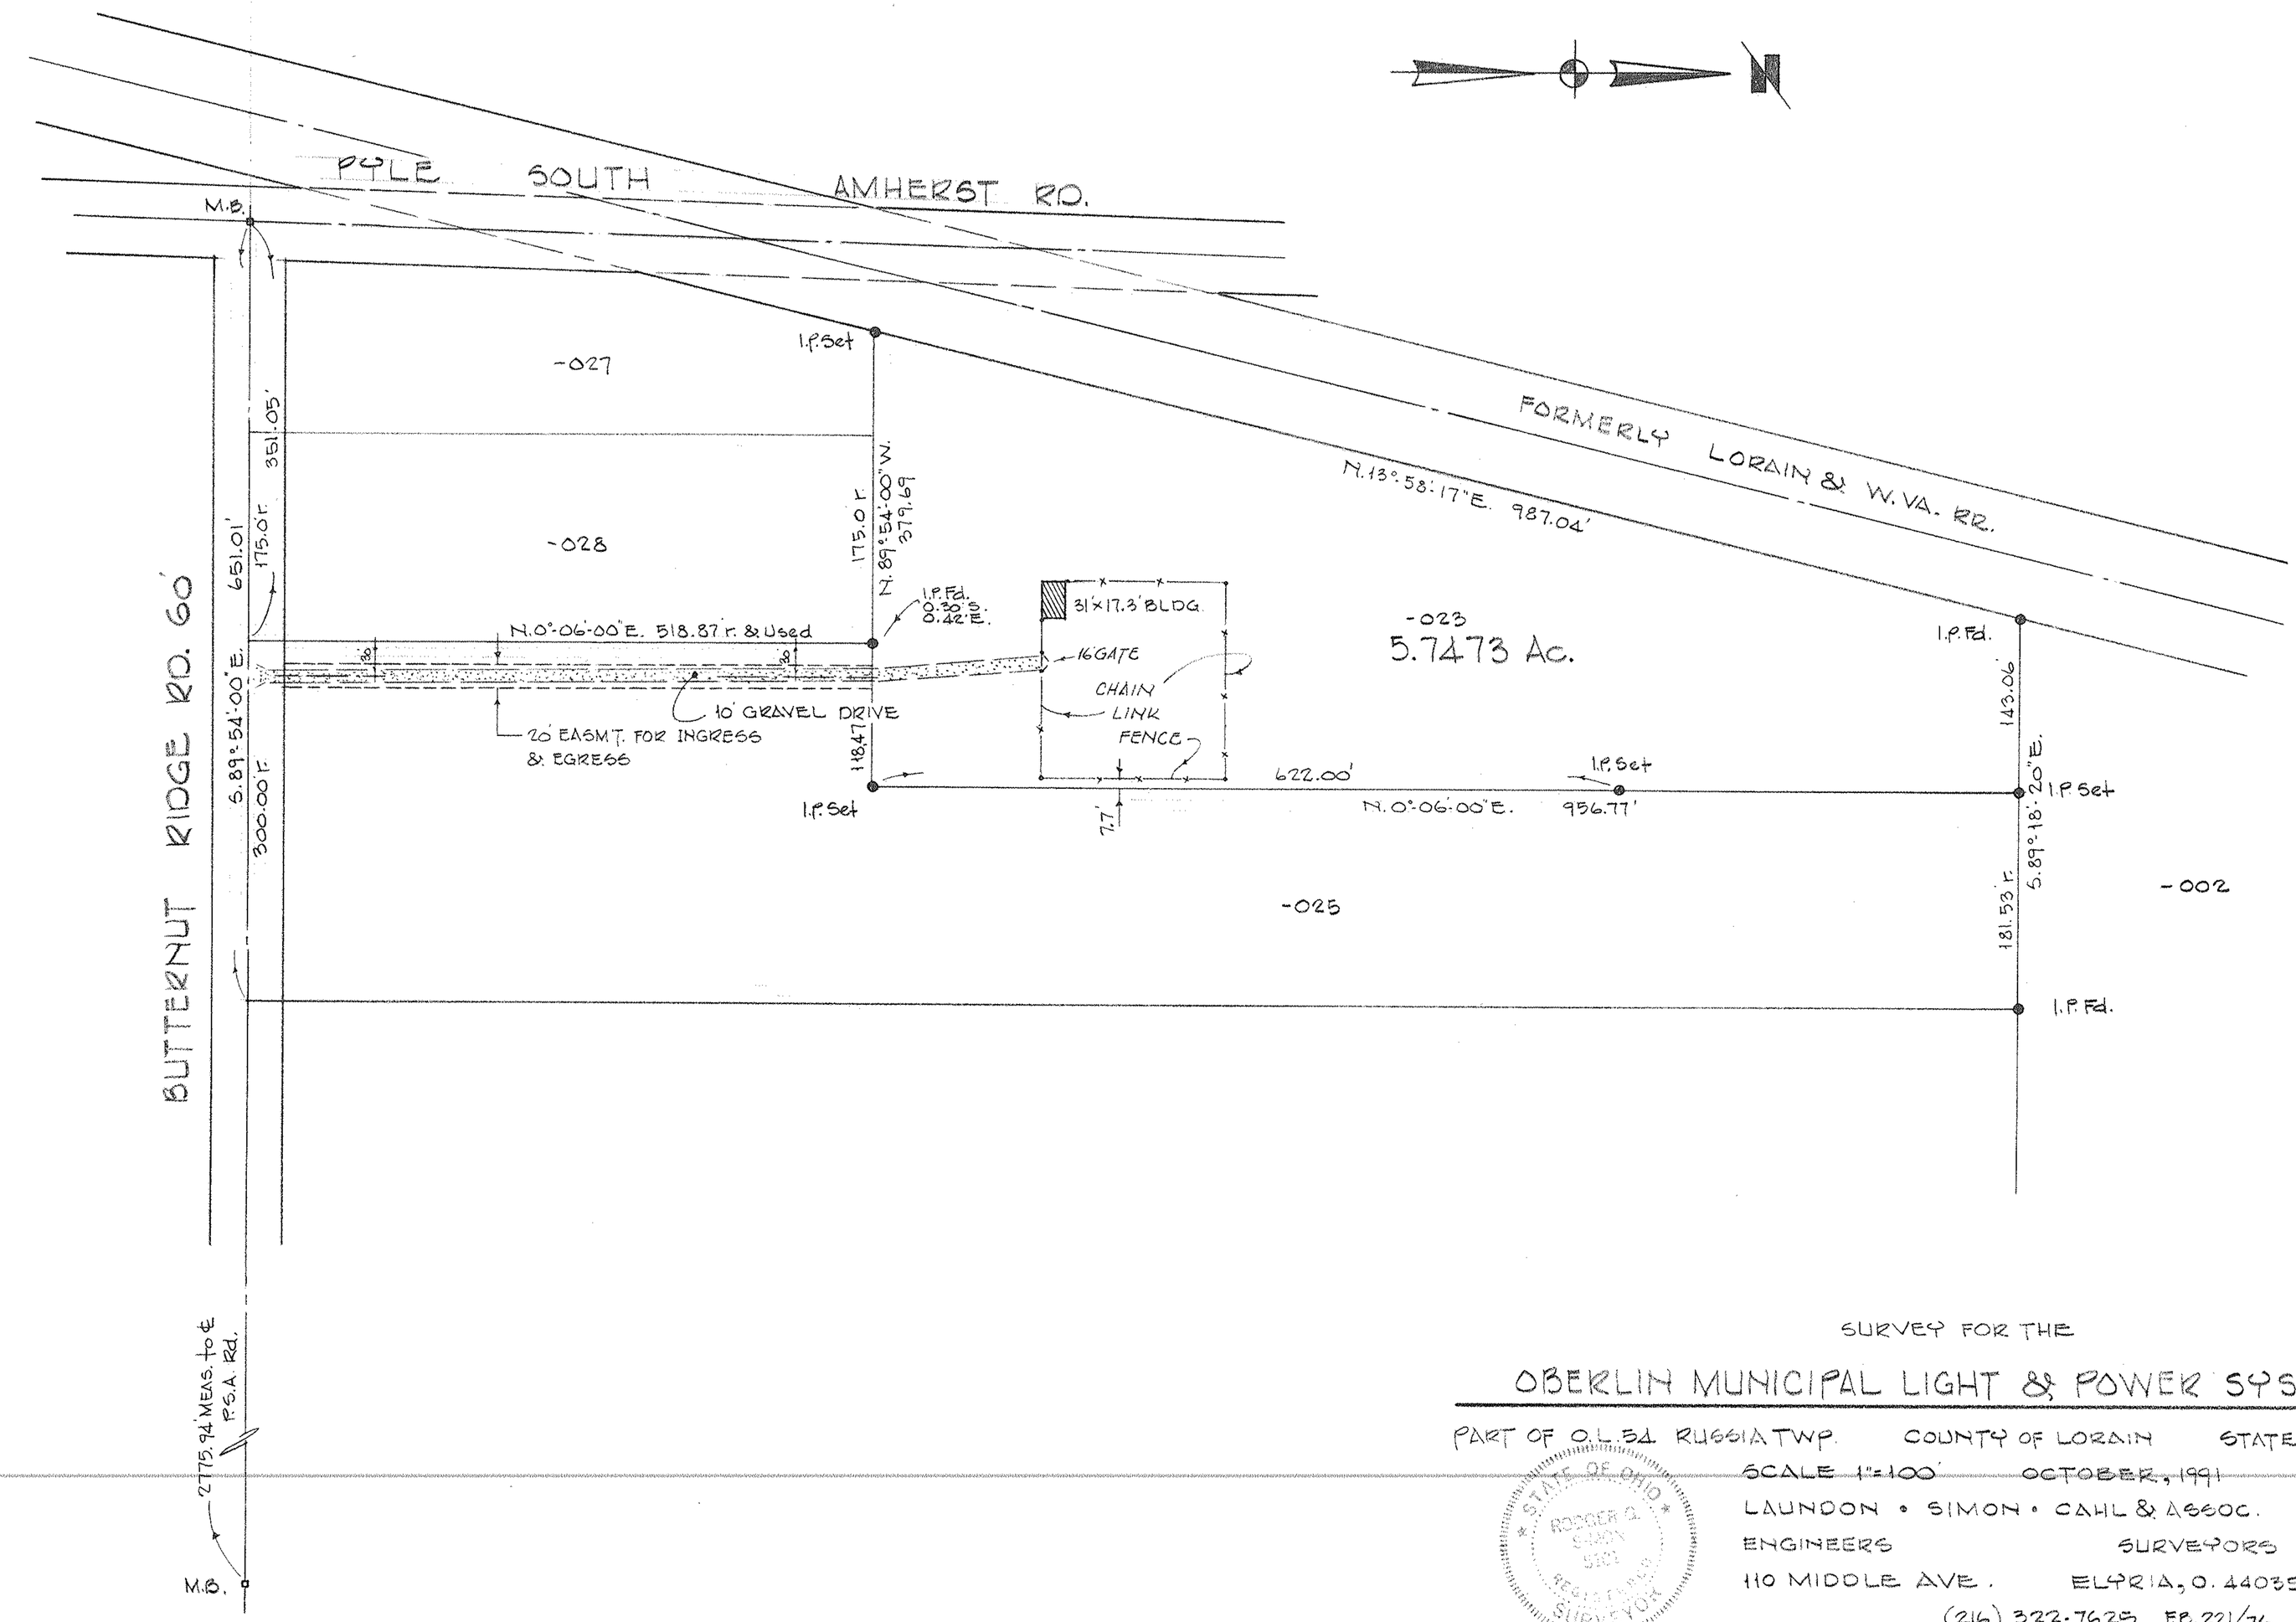

SURVEY FOR THE

OBERLIN MUNICIPAL LIGHT & POWER SYSTEM

PART OF O.L.54 RUSSIA TWP. COUNTY OF LORAIN STATE OF OHIO

SCALE 1"=100' OCTOBER, 1991

LAUNDON • SIMON • CAHL & ASSOC.

ENGINEERS SURVEYORS

110 MIDDLE AVE. ELYRIA, O. 44035

(216) 322-7625 FB. 221/76 91-2056

STATE OF OHIO ROGER A. SIMON 5321 REGISTERED SURVEYOR

09-00-054-000-023
9-f
027
028

258