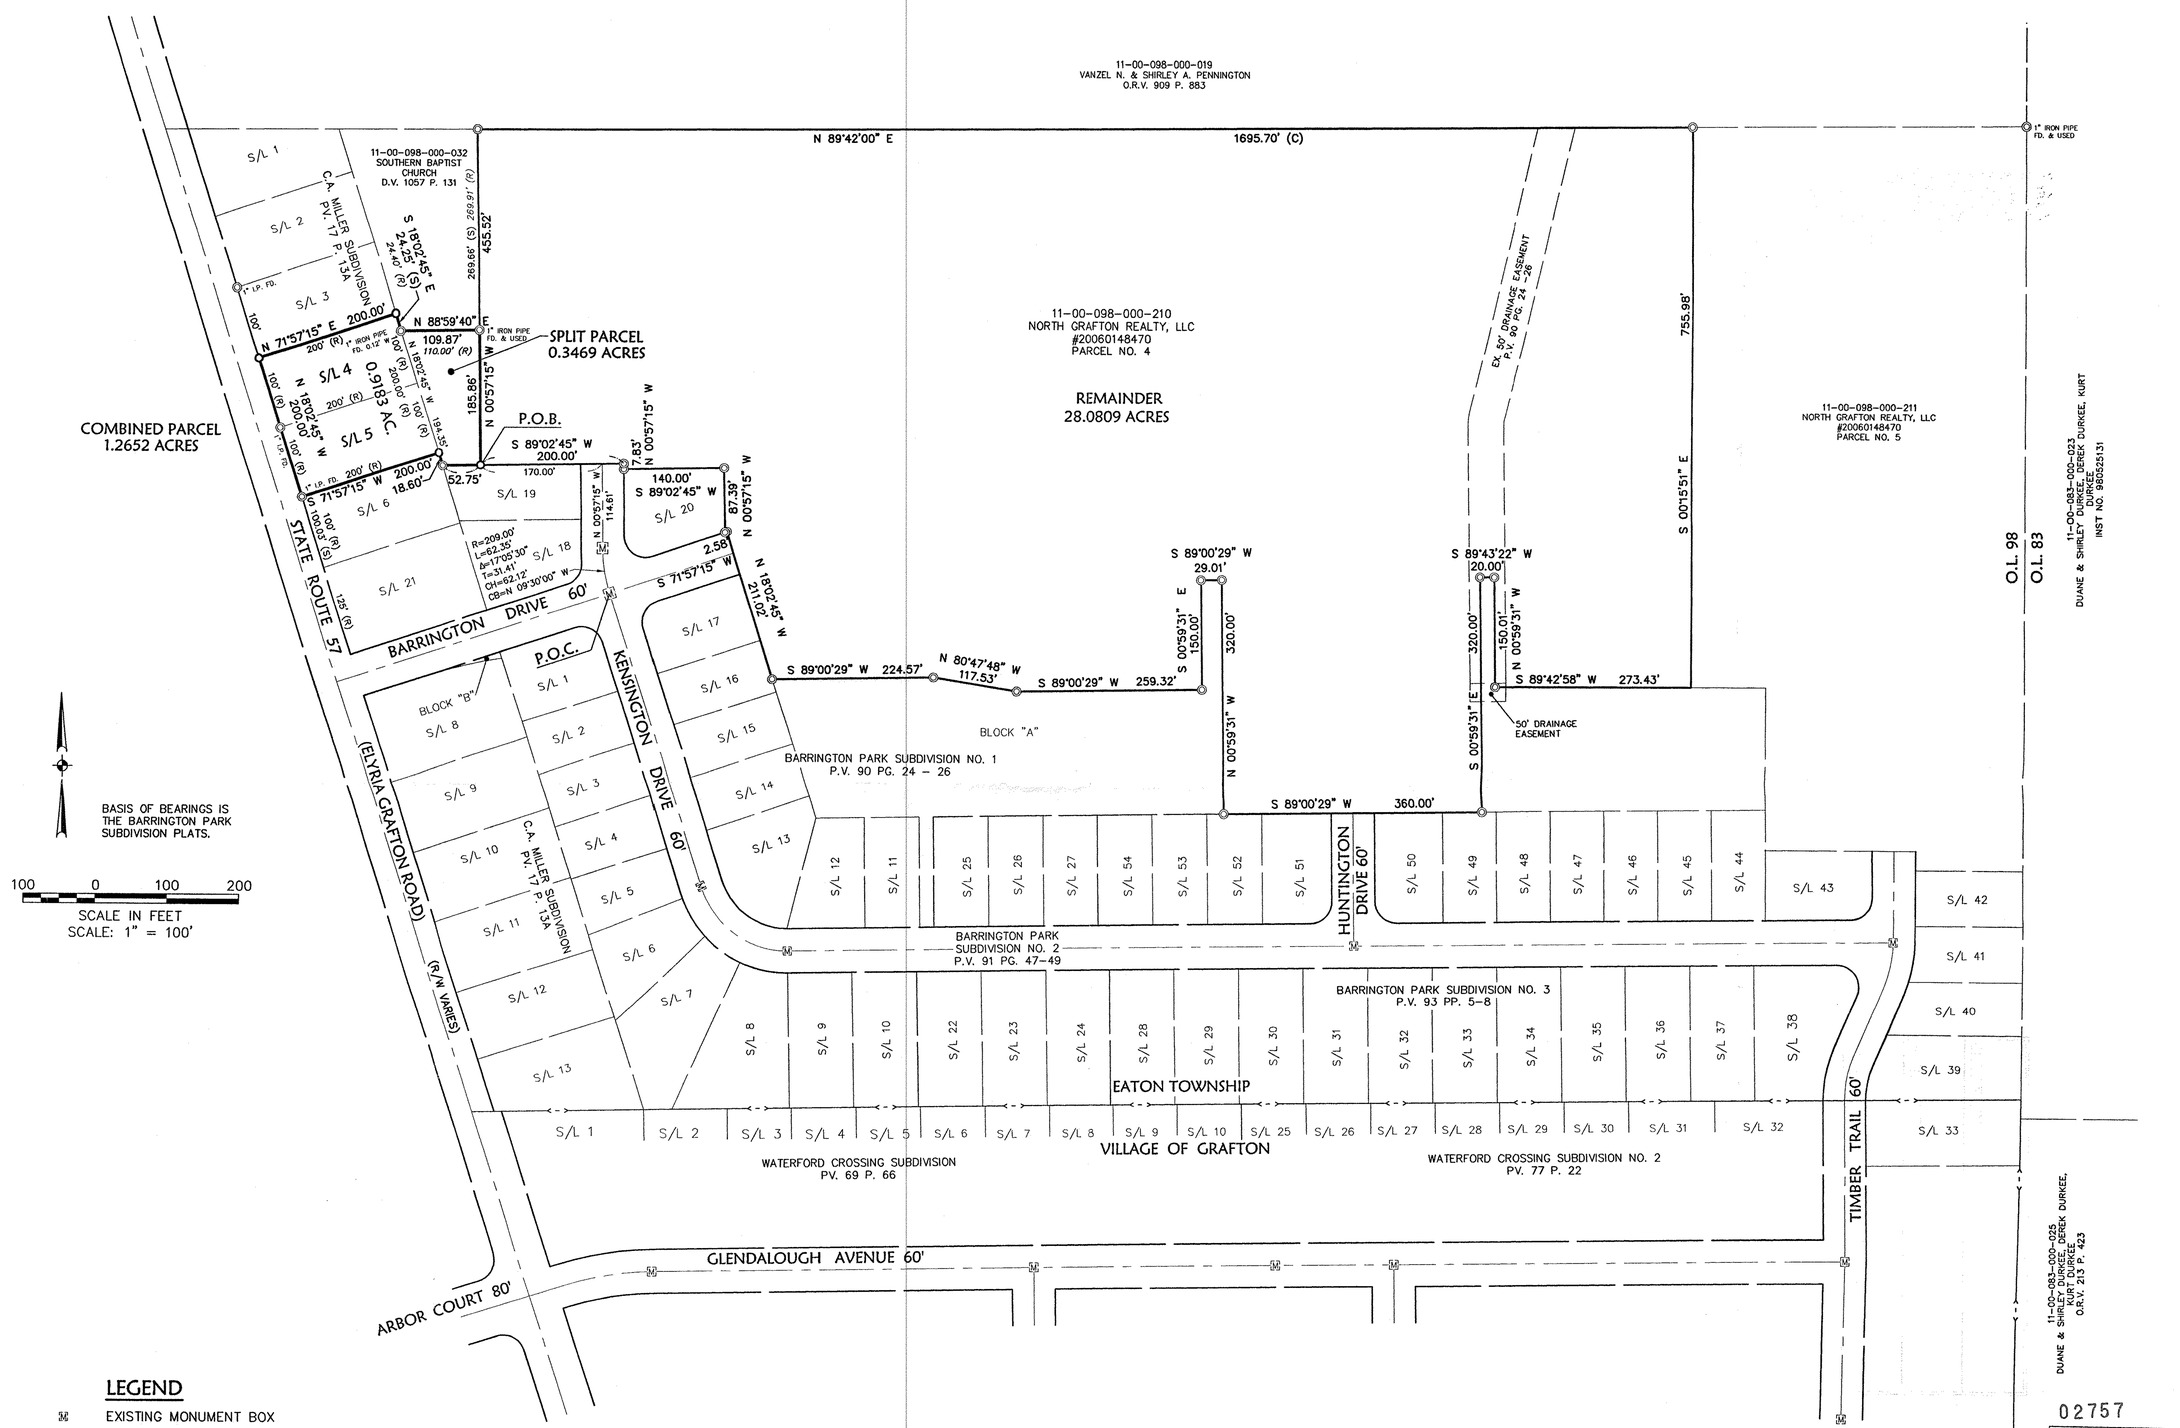


## LEGEND

- EXISTING MONUMENT BOX
- IRON PIPE/ IRON PIN/ 5/8" x 30" KS CAPPED PIN FOUND INSCRIBED "KS ASSOCS INC PROP MARKER"
- 5/8" x 30" KS CAPPED PIN SET INSCRIBED "KS ASSOCS INC PROP MARKER"
- C CALCULATED
- R RECORD
- S SURVEYED
- FD FOUND

David L. Elwell 10/07/09
DAVID L. ELWELL DATE
PROFESSIONAL SURVEYOR, OHIO No. 6333

STATE OF OHIO
DAVID L. ELWELL
6333
REGISTERED
SURVEYOR

02757
APPROVED
LORAIN CO.
MAP DEPT
DATE 10-20-09
11-00-098-000-210, 020, 023
PAGE 11-6 south
BY JHatfield
# 09-02757

| REVISIONS | | | |
|---|---|---|---|
| DATE | DESCRIPTION | BY | |
| 10-07-09 | COMBINATION | ABR | |
| 10-05-09 | ADDITION OF SUBLOTS 4 & 5 | ABR | |

DATE: 9-03-09
DRAWN BY: DAM/ABR
CH'D BY:
DWG. NAME: 0-SPLIT01
PATH: 03306-09
F.B.

KS Associates, Inc.
260 Burns Road, Suite 100
Elyria, OH 44035
P 440 365 4730
F 440 365 4790
www.ksassociates.com
KS ASSOCIATES

# BOUNDARY SURVEY & PARCEL SPLIT

OF PART OF
ORIGINAL EATON TOWNSHIP LOT NO. 98
TOWNSHIP OF EATON COUNTY OF LORAIN STATE OF OHIO

SHEET 1 OF 1

JOB NO. 03306-09

R:\03000\03306-09\ldt\control\dwg\0-SPLIT01.dwg 10/7/2009 8:18:53 AM EDT