07-00-023-D
07-00-014-C
07-00-013-A

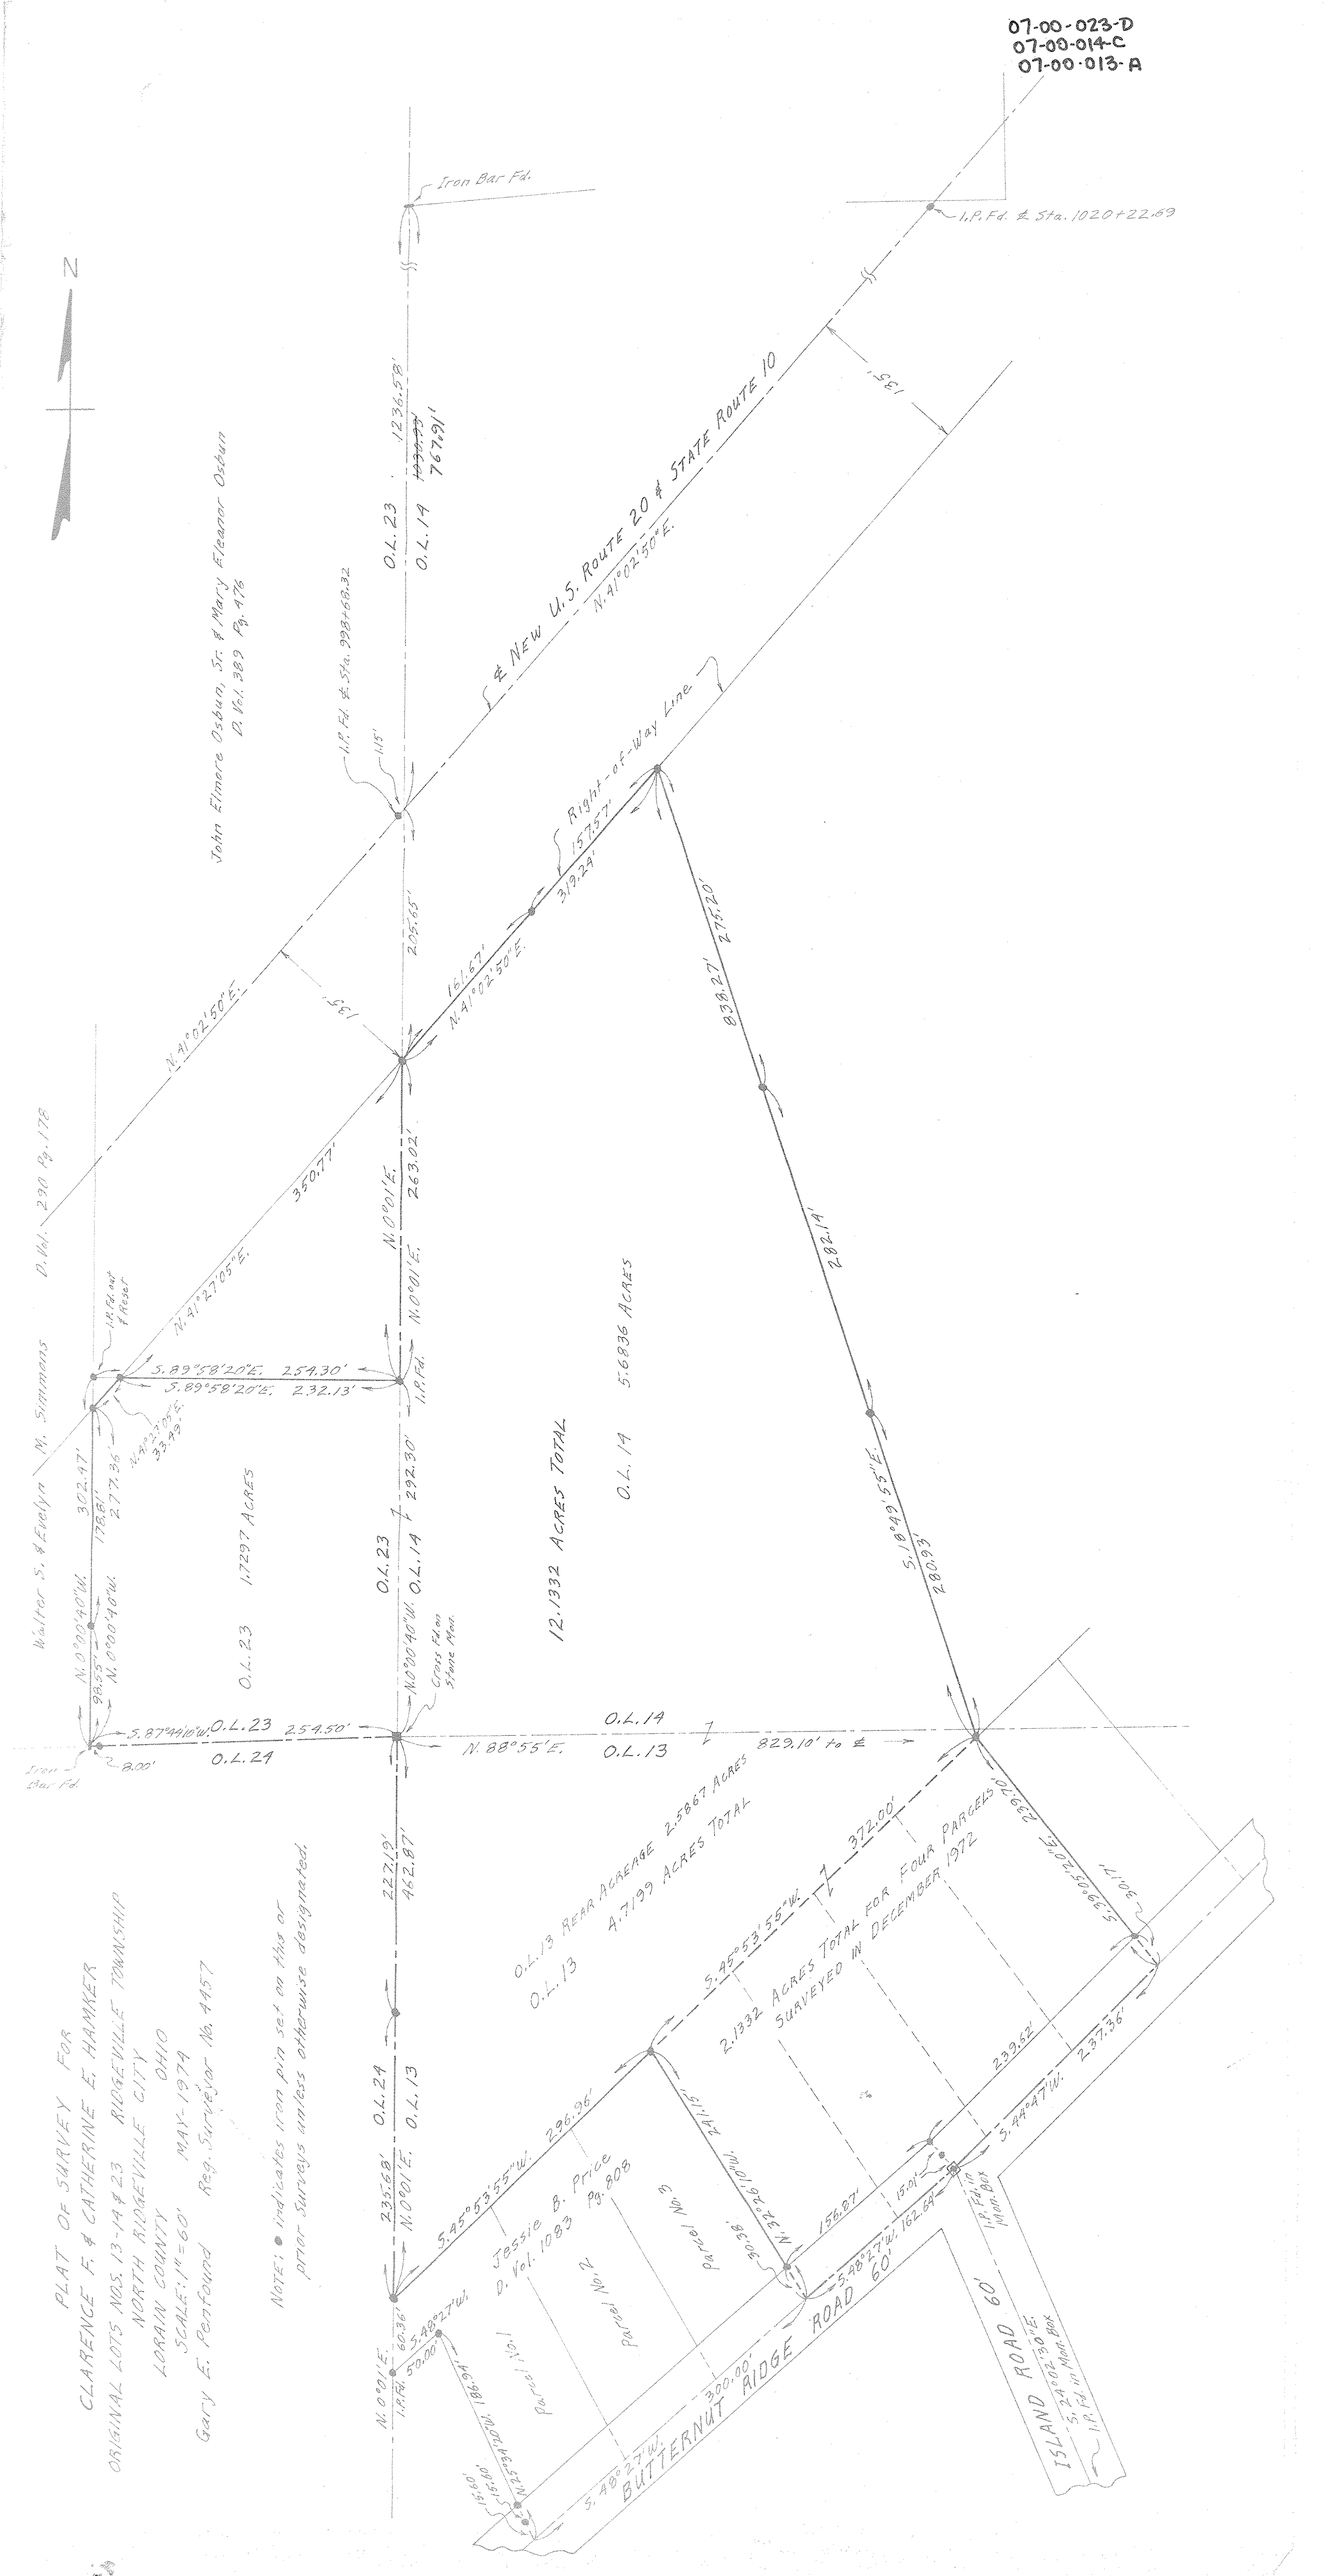

PLAT OF SURVEY FOR
CLARENCE F. & CATHERINE E. HAMMER
ORIGINAL LOTS NOS. 13-14 & 23 RIDGEVILLE TOWNSHIP
NORTH RIDGEVILLE CITY OHIO
LORAIN COUNTY
SCALE: 1" = 60' MAY - 1974
Gary E. Pentfound Reg. Surveyor No. 4457

NOTE: ● Indicates iron pin set on this or prior surveys unless otherwise designated.