I-L
~~I-00-074-B~~
01-00-073

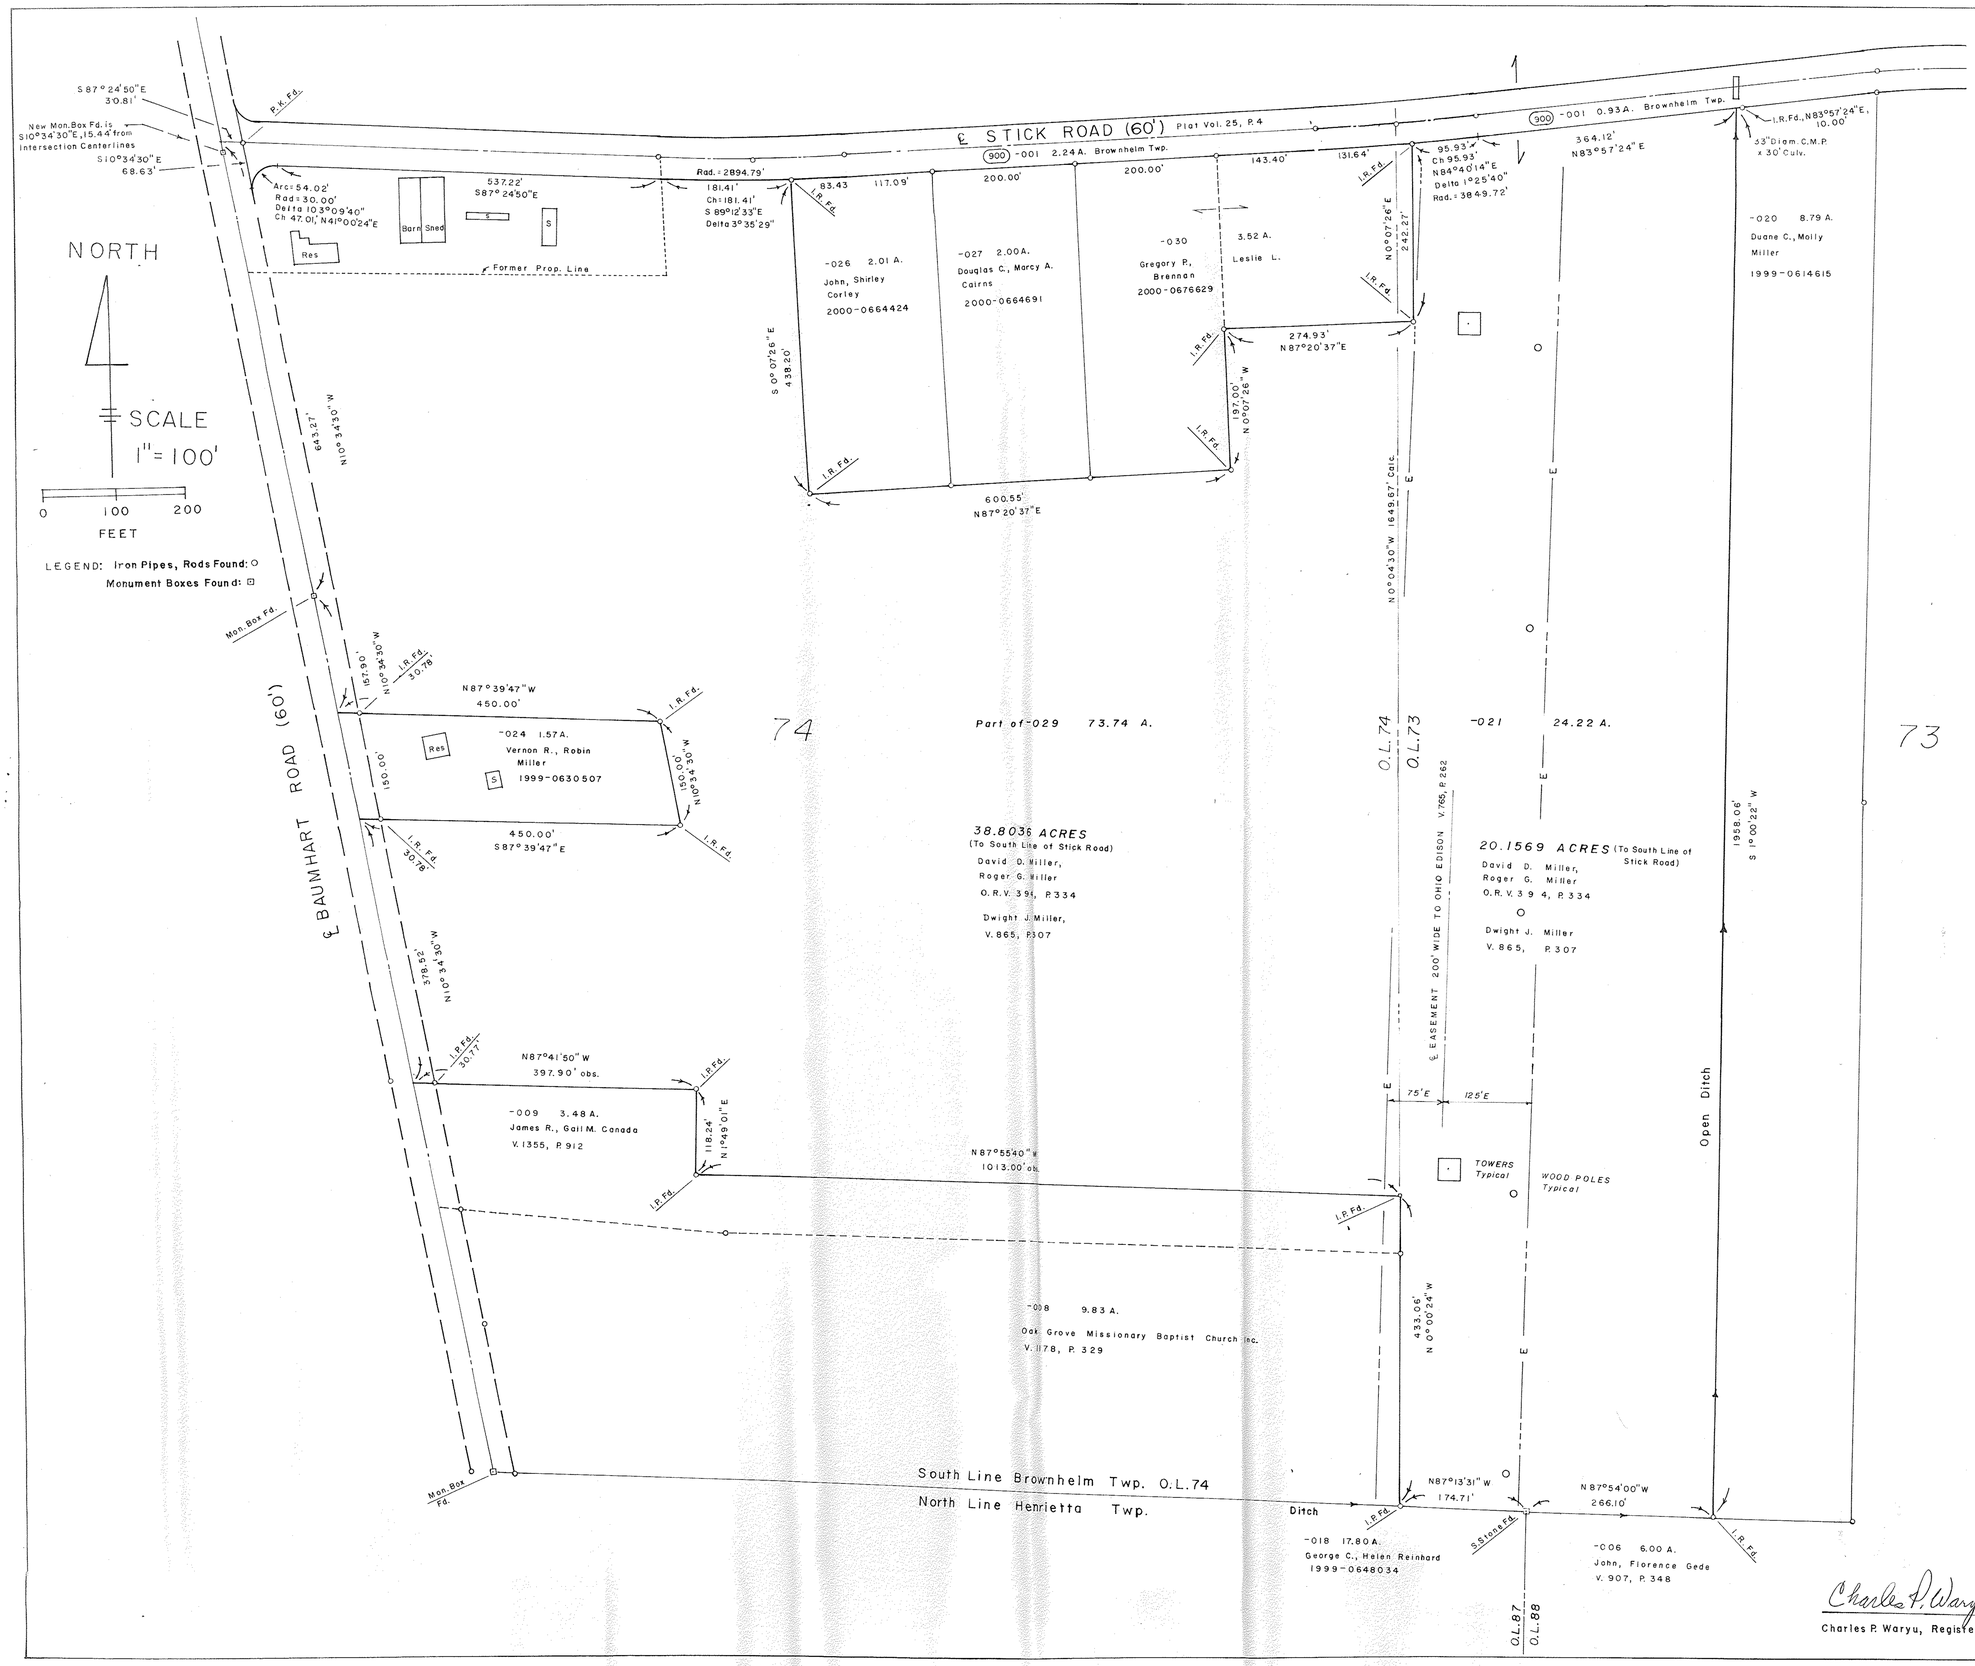

Charles P. Waryu

Charles P. Waryu, Registered Surveyor No. 5029

1 of 3

MAP OF LANDS
BASED ON SURVEYS MADE
Part of Original Lots No. 71, 72, 73, 74
Brownhelm Township, Lorain Co., Ohio
For David Miller
March, 2001

SOUTH SECTION MAP NO. 1