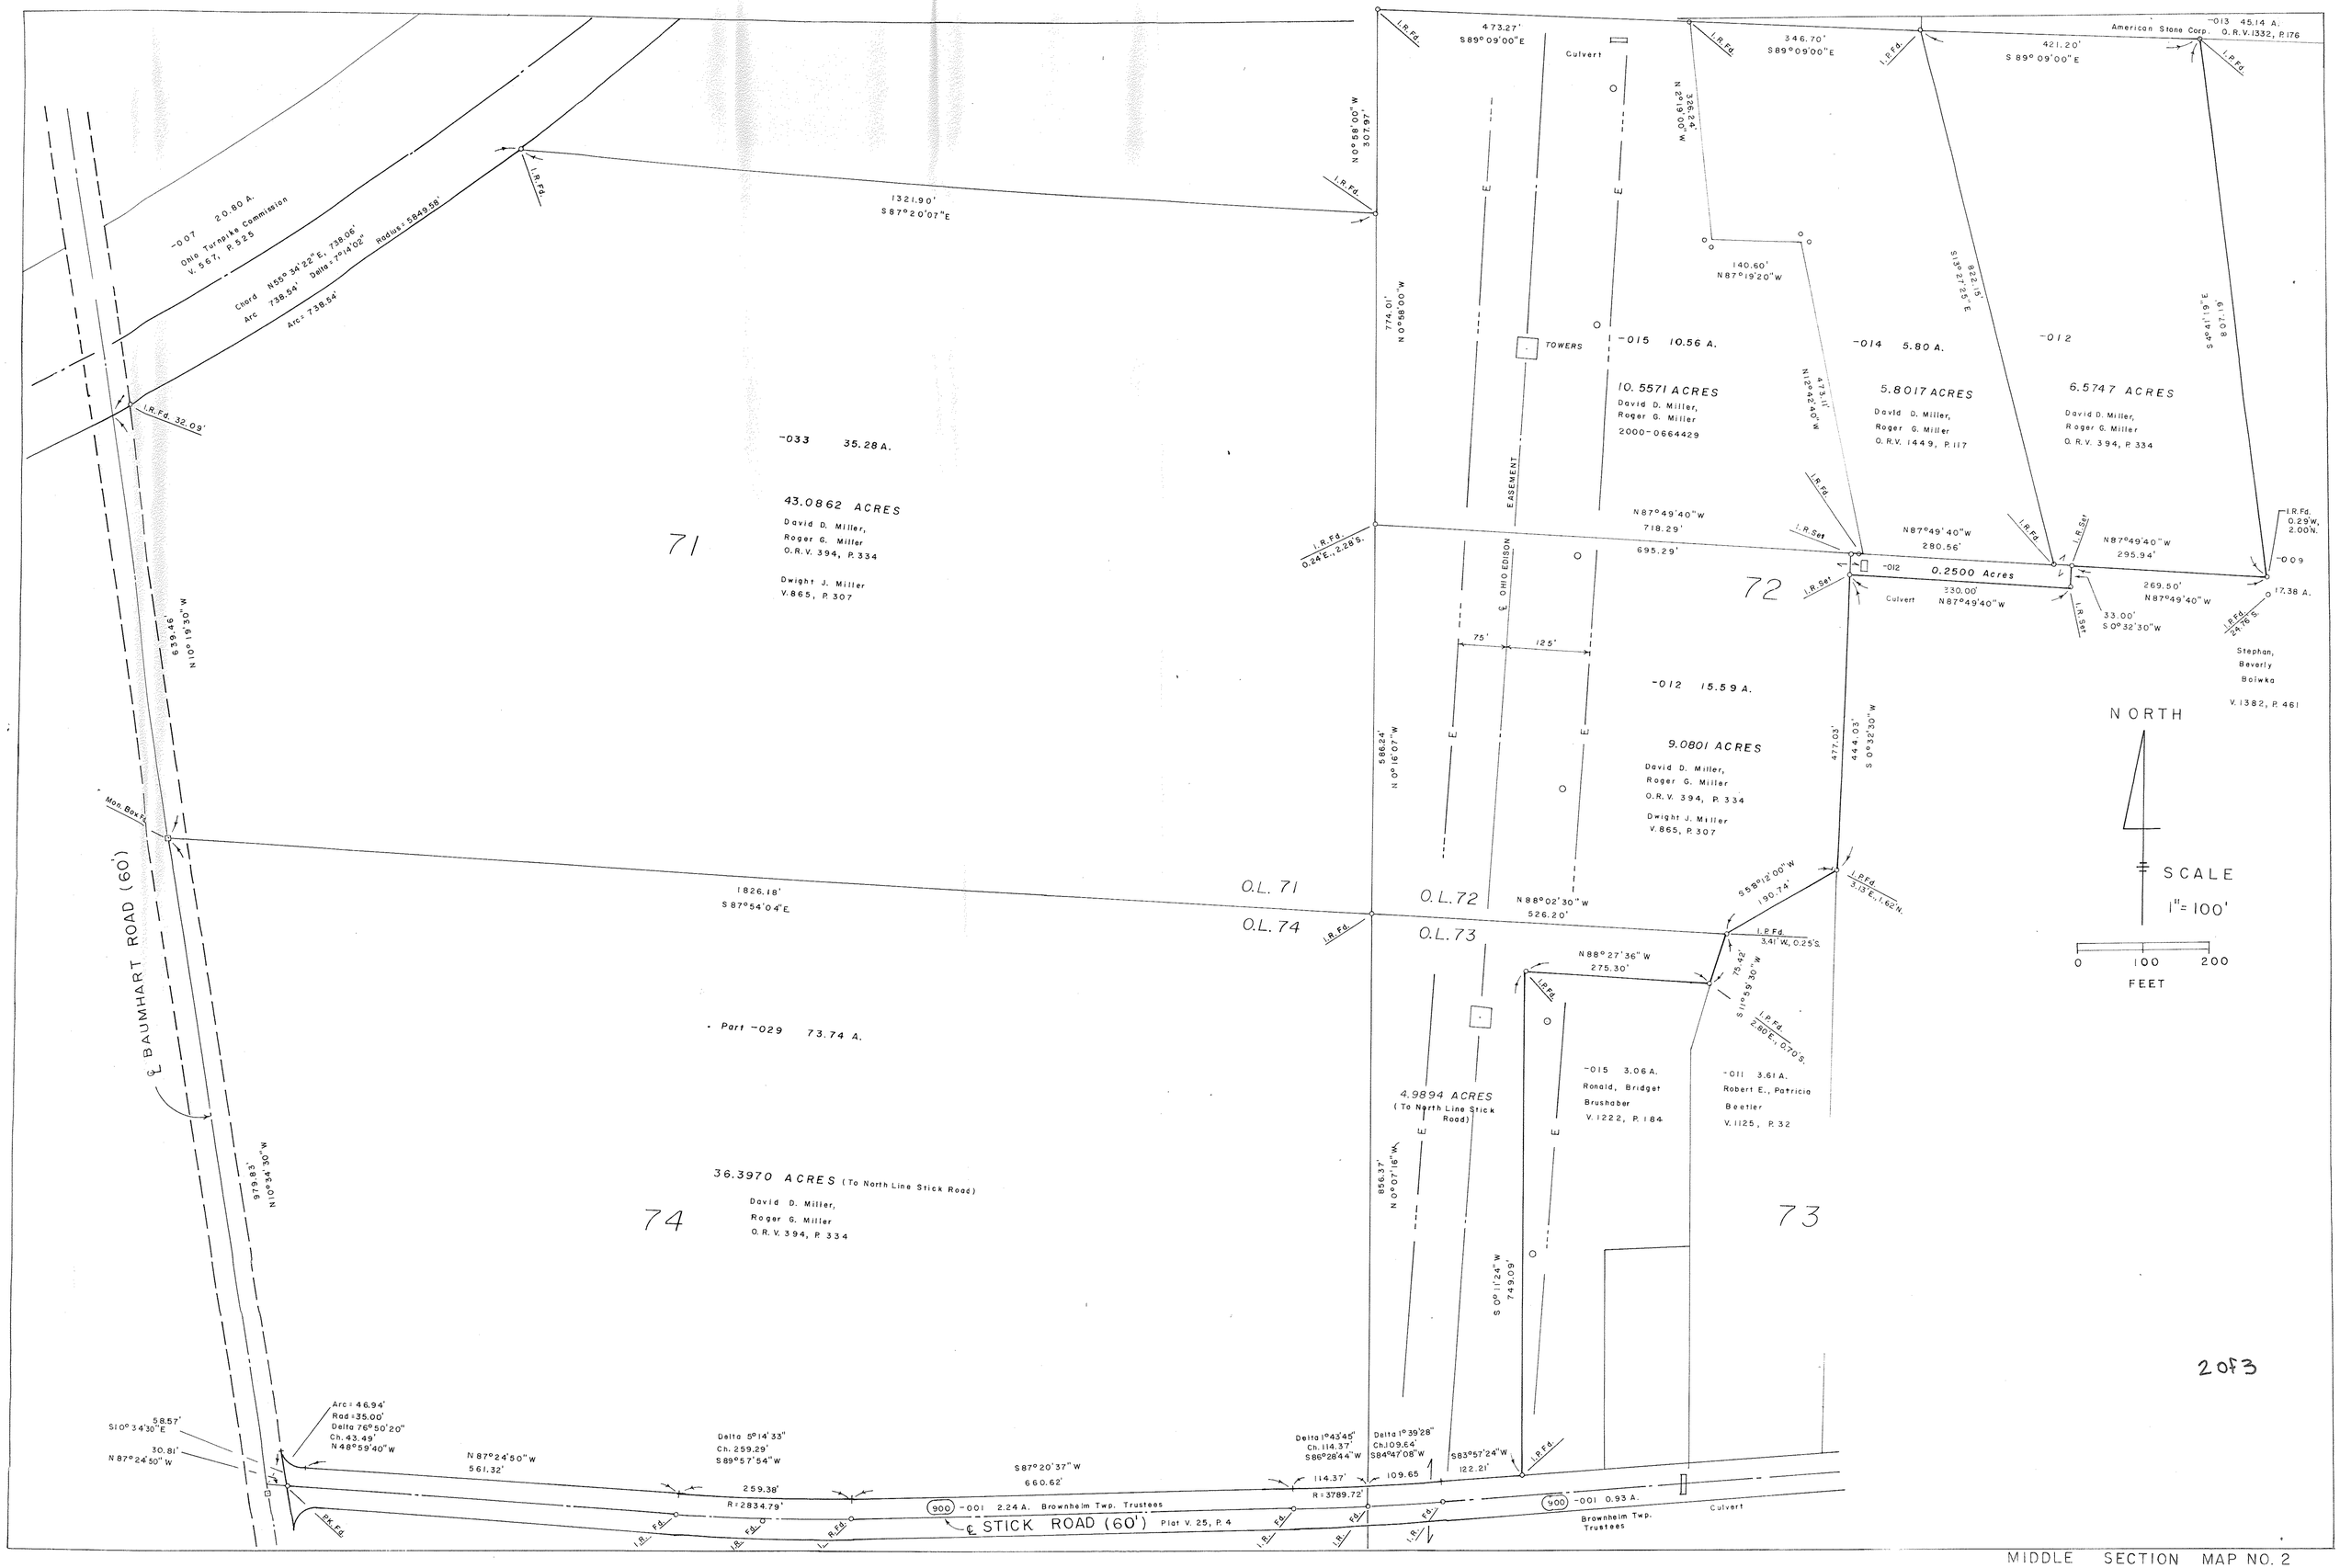

2 of 3

MIDDLE SECTION MAP NO. 2