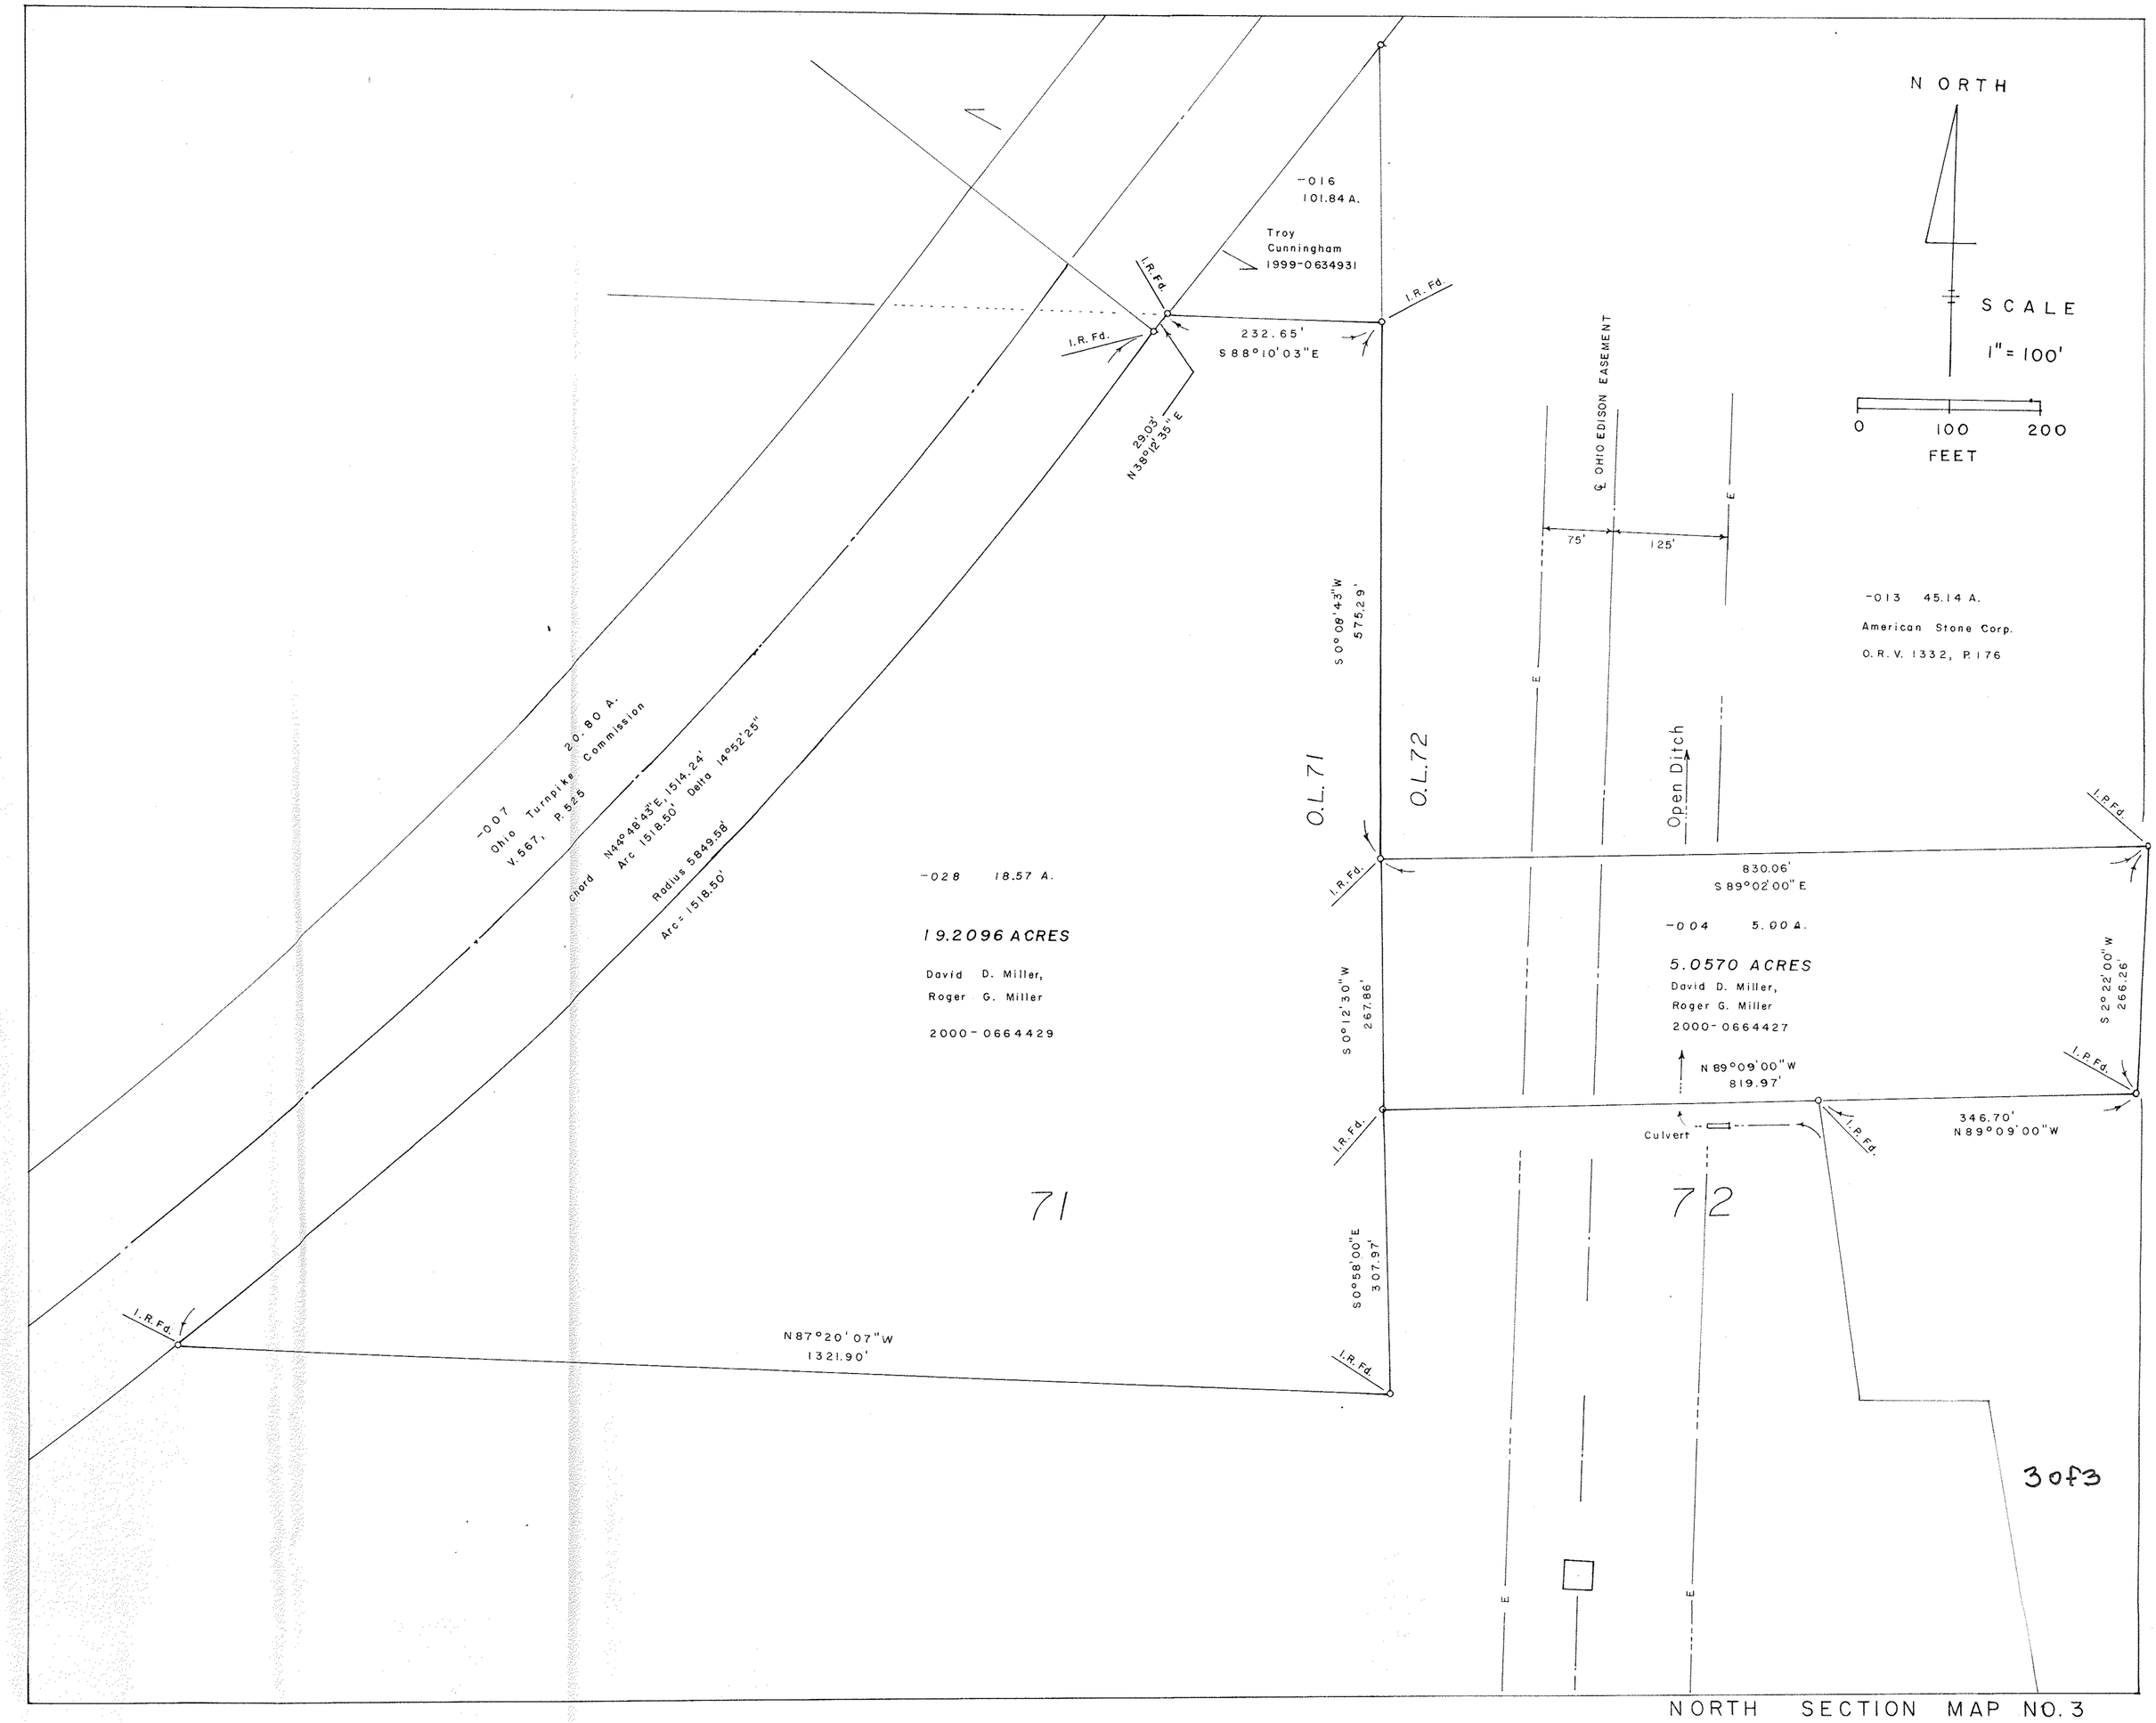

NORTH SECTION MAP NO. 3