04-00-023-105.777
04-00-023-G

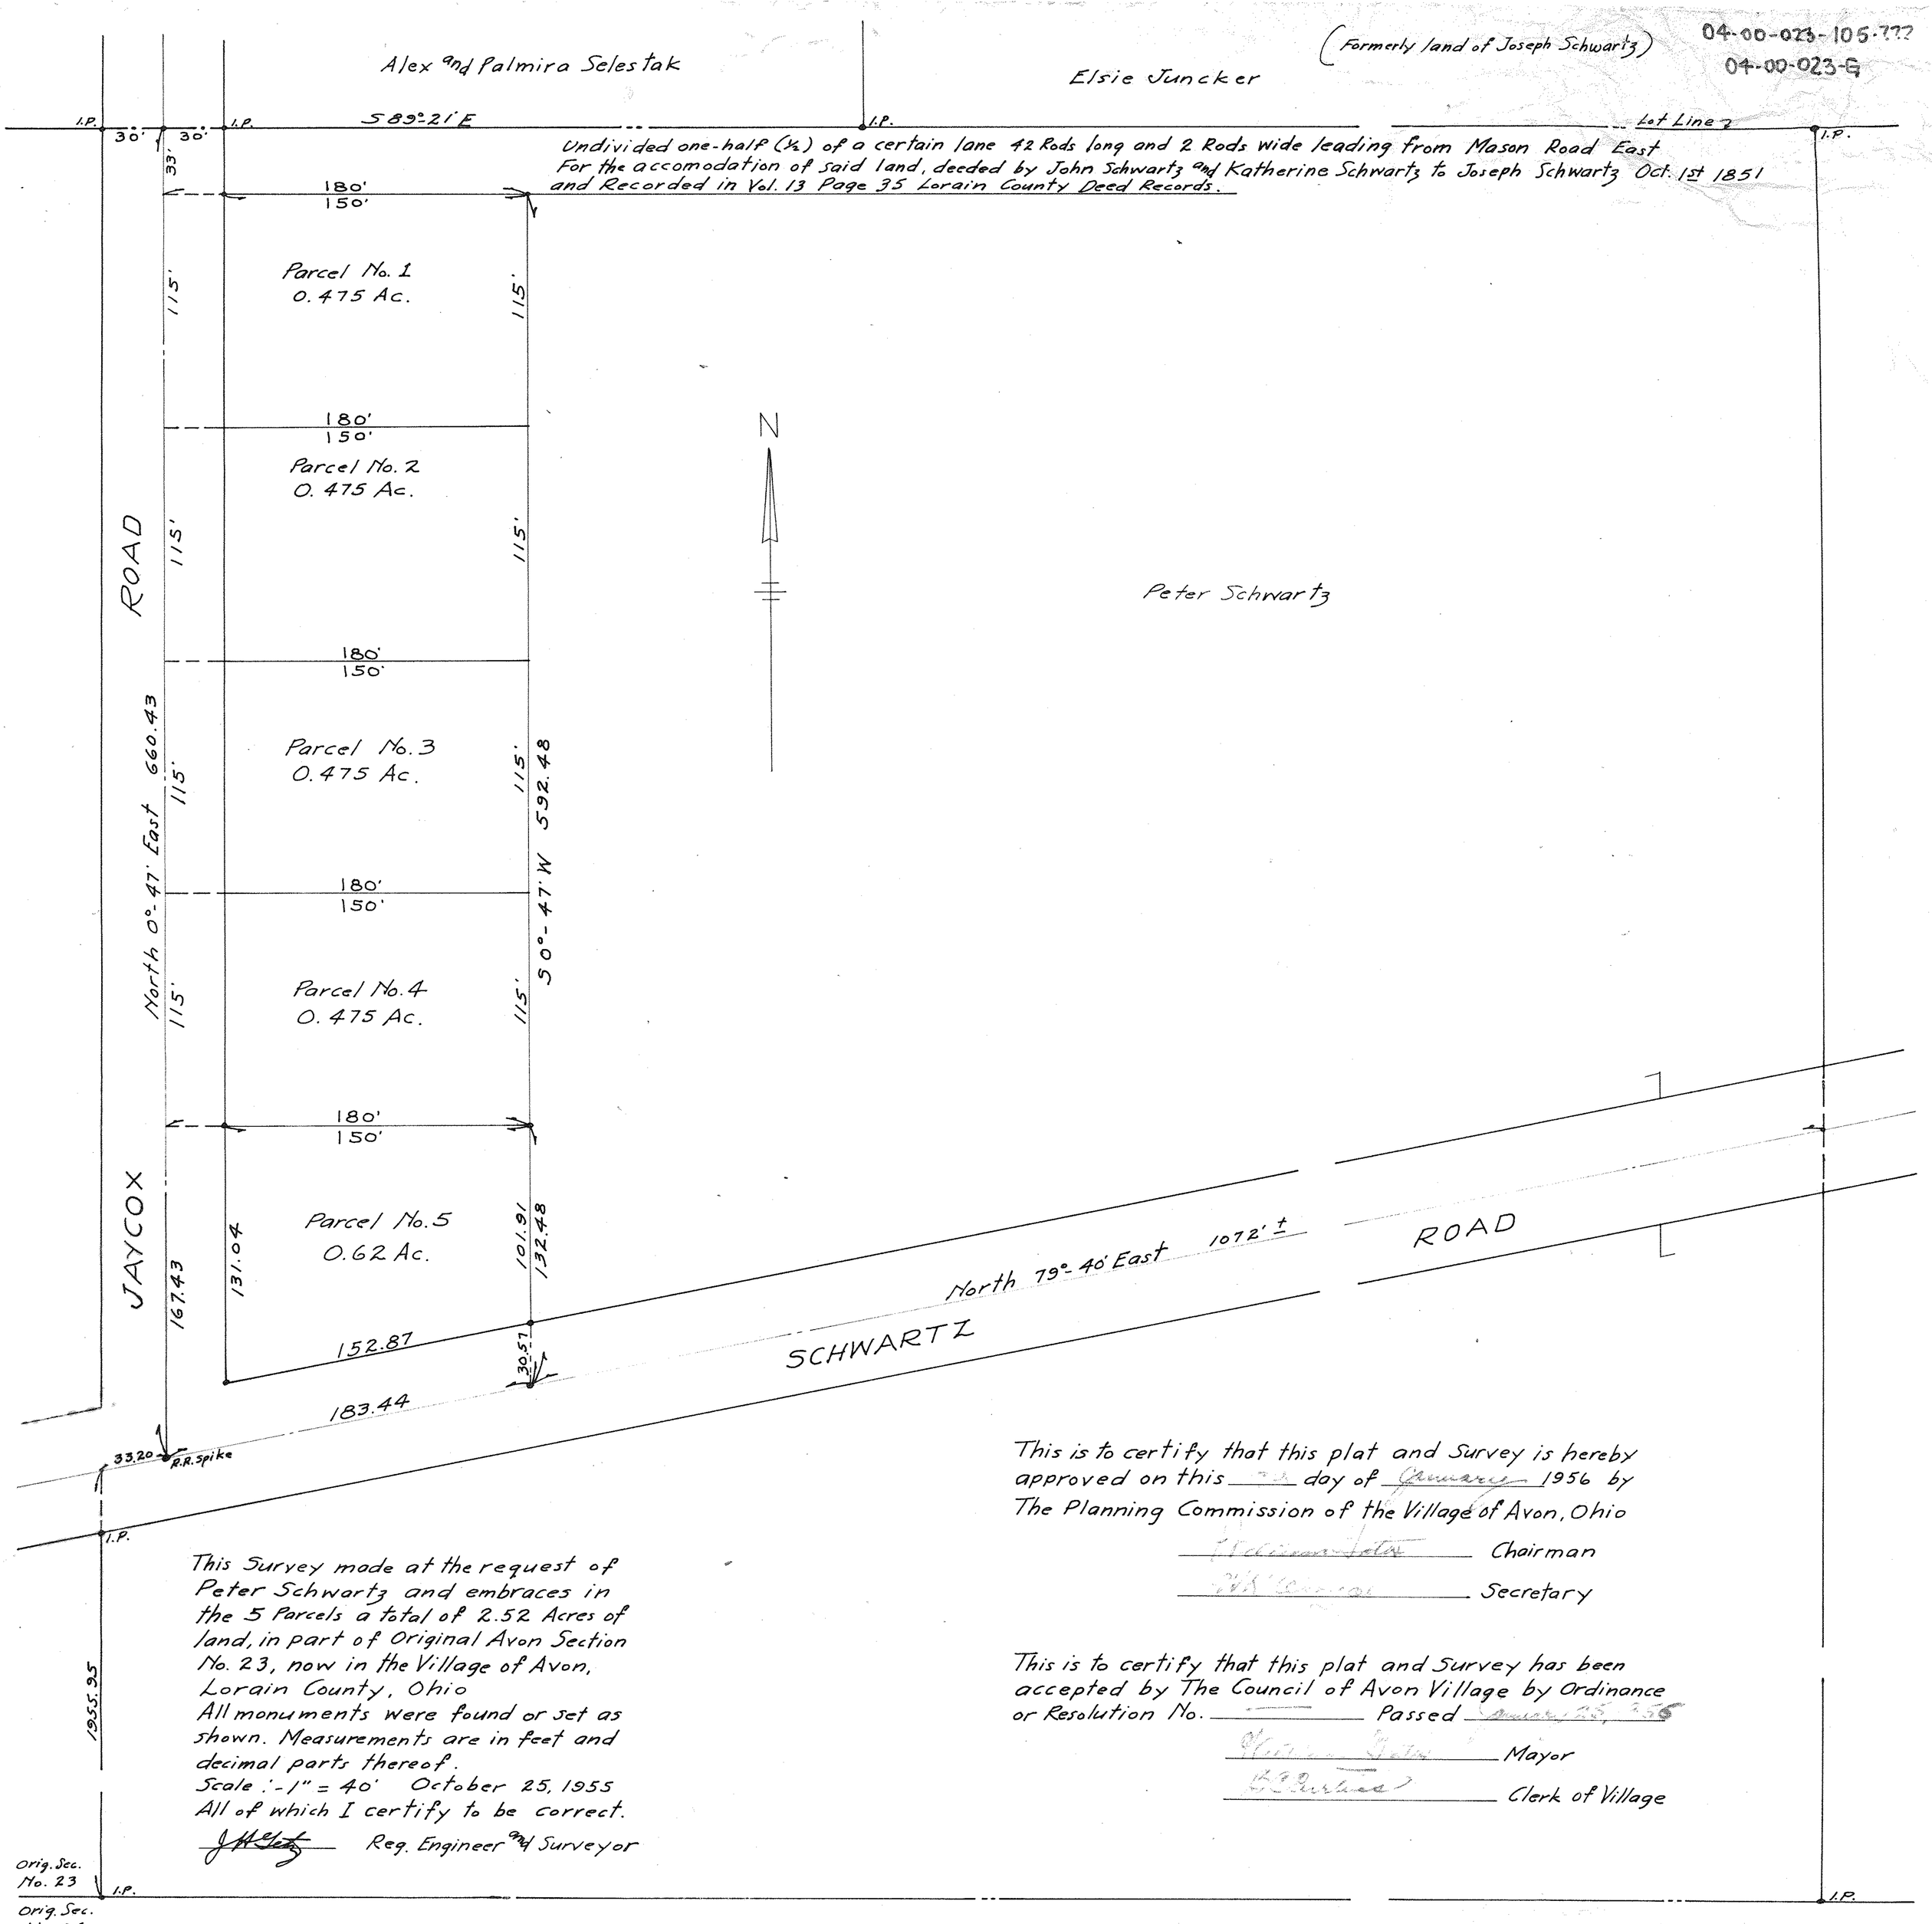

This Survey made at the request of Peter Schwartz and embraces in the 5 Parcels a total of 2.52 Acres of land, in part of Original Avon Section No. 23, now in the Village of Avon, Lorain County, Ohio
All monuments were found or set as shown. Measurements are in feet and decimal parts thereof.
Scale :- 1" = 40' October 25, 1955
All of which I certify to be correct.

_____ Reg. Engineer and Surveyor

This is to certify that this plat and Survey is hereby approved on this ____ day of January 1956 by The Planning Commission of the Village of Avon, Ohio

_____ Chairman

_____ Secretary

This is to certify that this plat and Survey has been accepted by The Council of Avon Village by Ordinance or Resolution No. _____ Passed January 23, 1956

_____ Mayor

_____ Clerk of Village