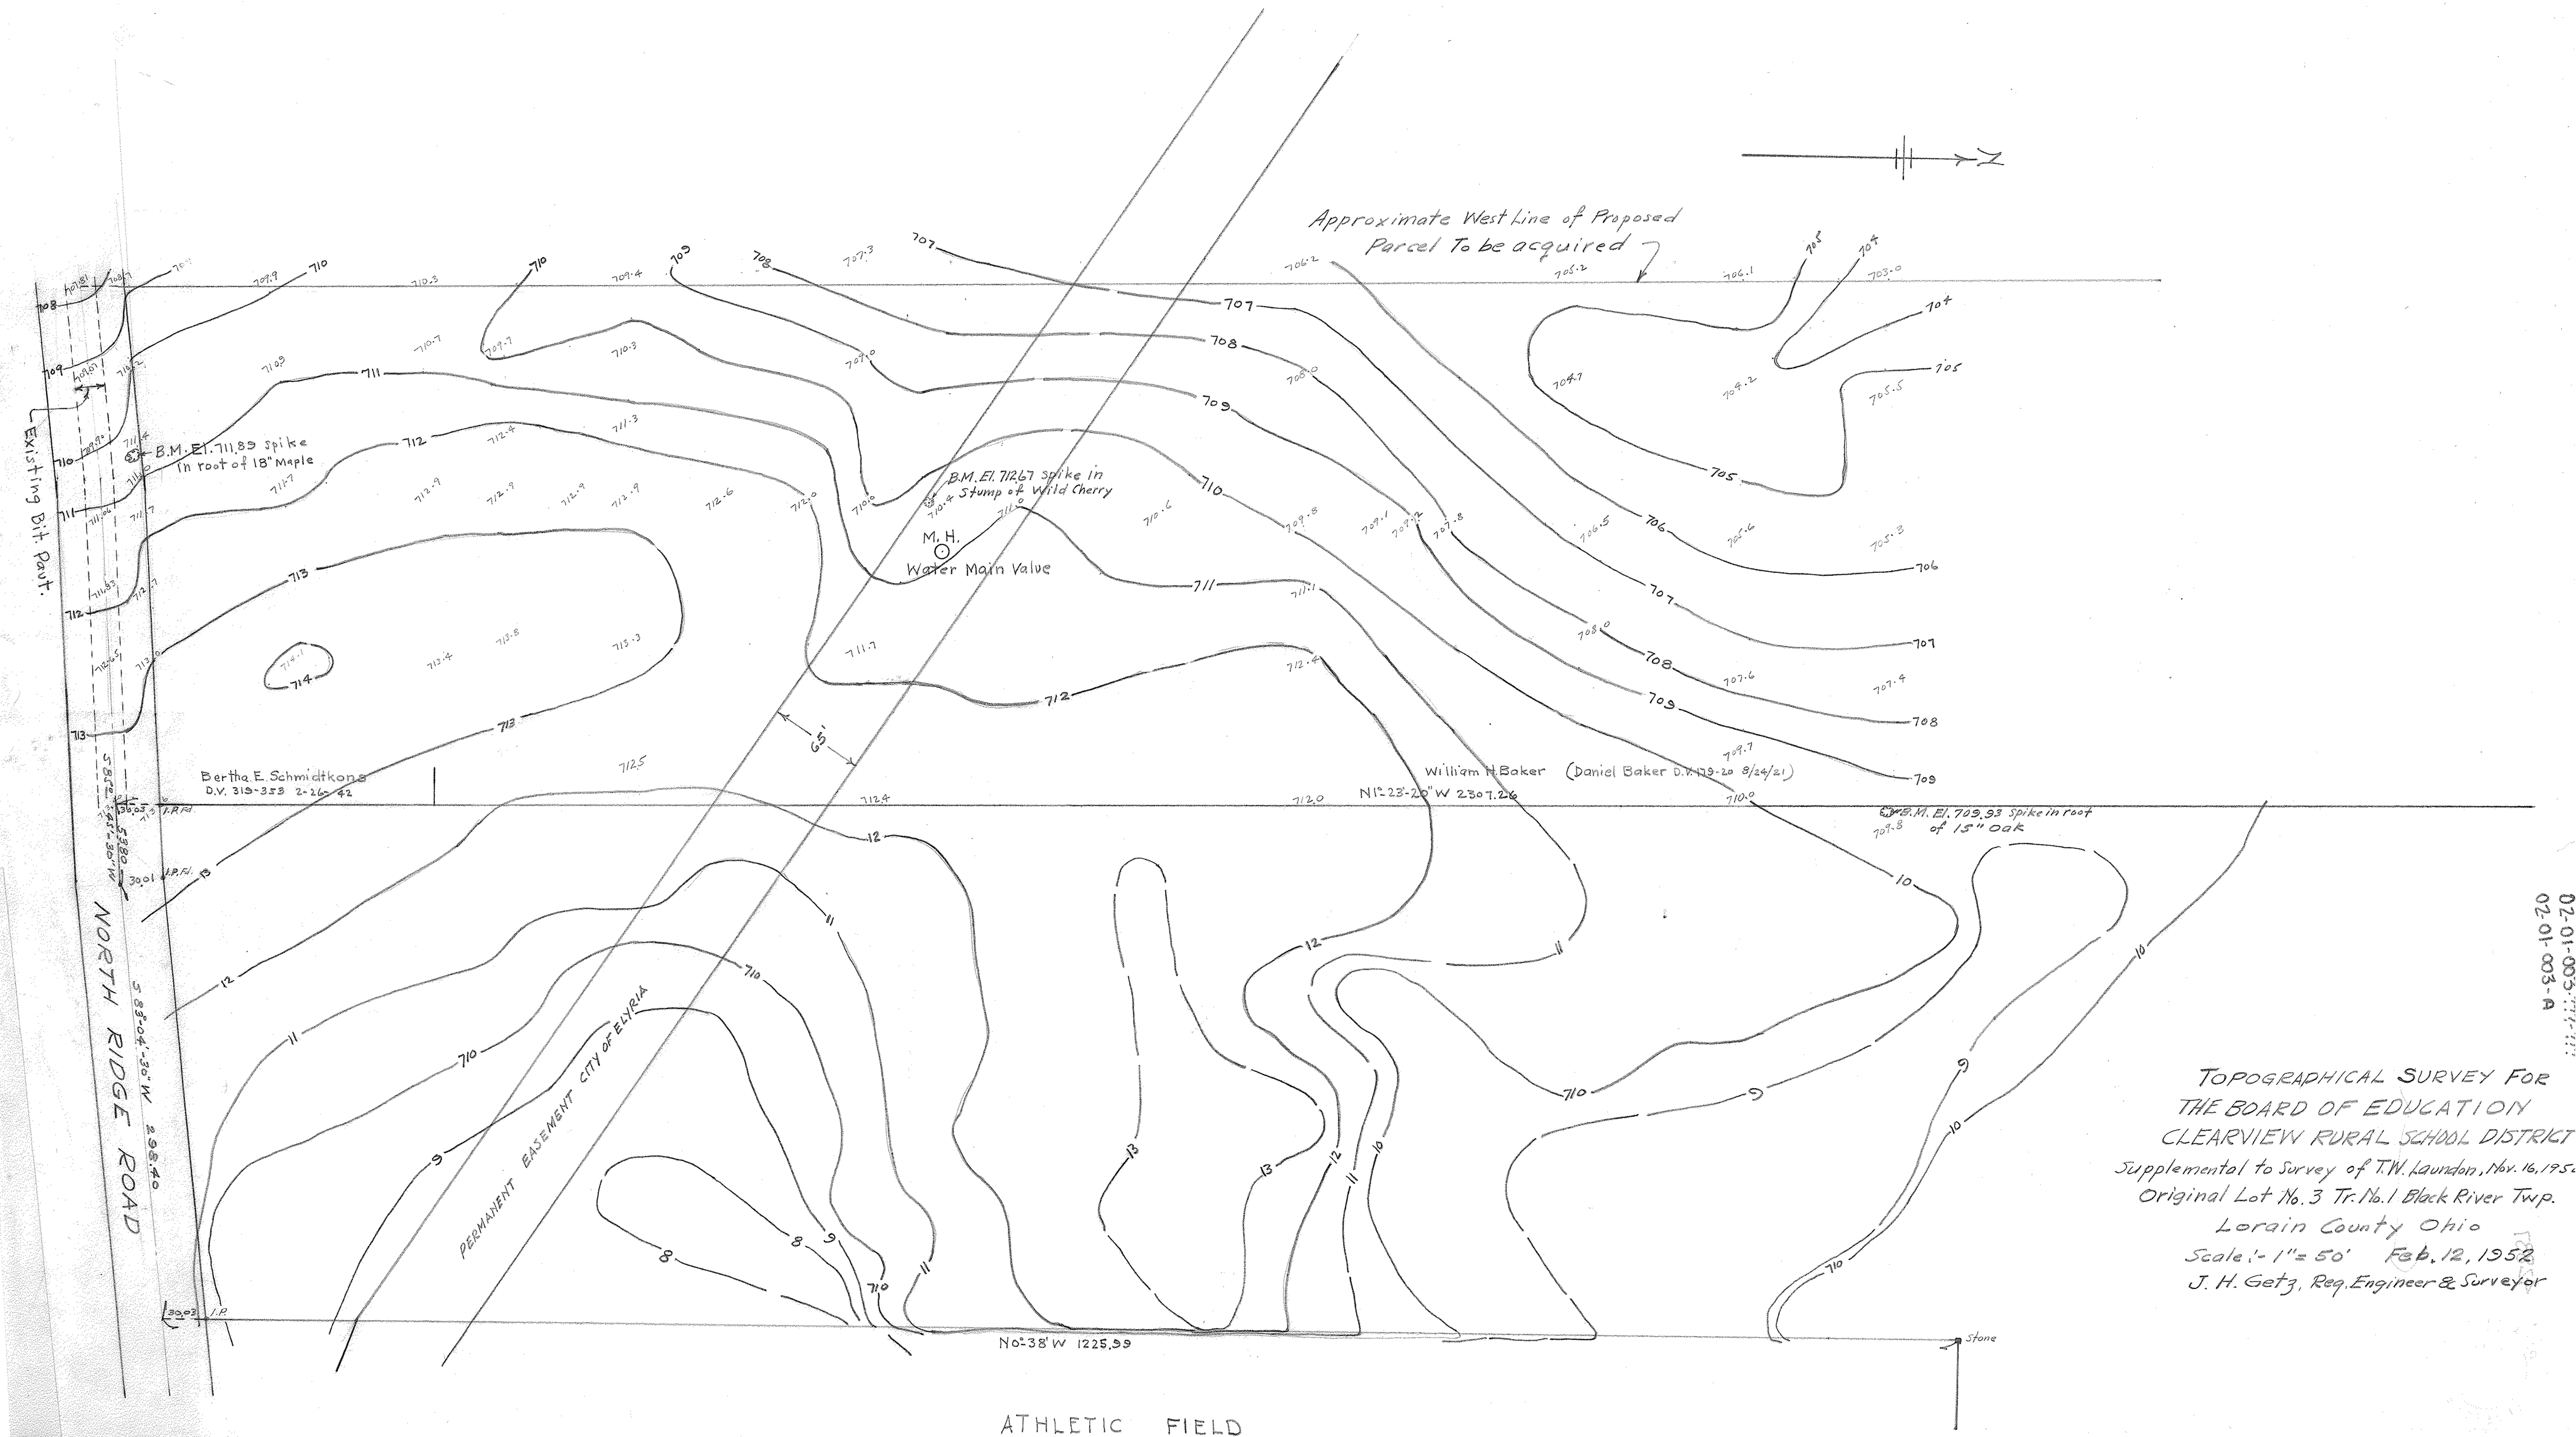

TOPOGRAPHICAL SURVEY FOR
THE BOARD OF EDUCATION
CLEARVIEW RURAL SCHOOL DISTRICT
Supplemental to Survey of T.W. Laundon, Nov. 16, 1954
Original Lot No. 3 Tr. No. 1 Black River Twp.
Lorain County Ohio
Scale:- 1" = 50' Feb. 12, 1952
J. H. Getz, Reg. Engineer & Surveyor

02-01-003
02-01-003-A