04-00-025-000-???
04-00-025-8

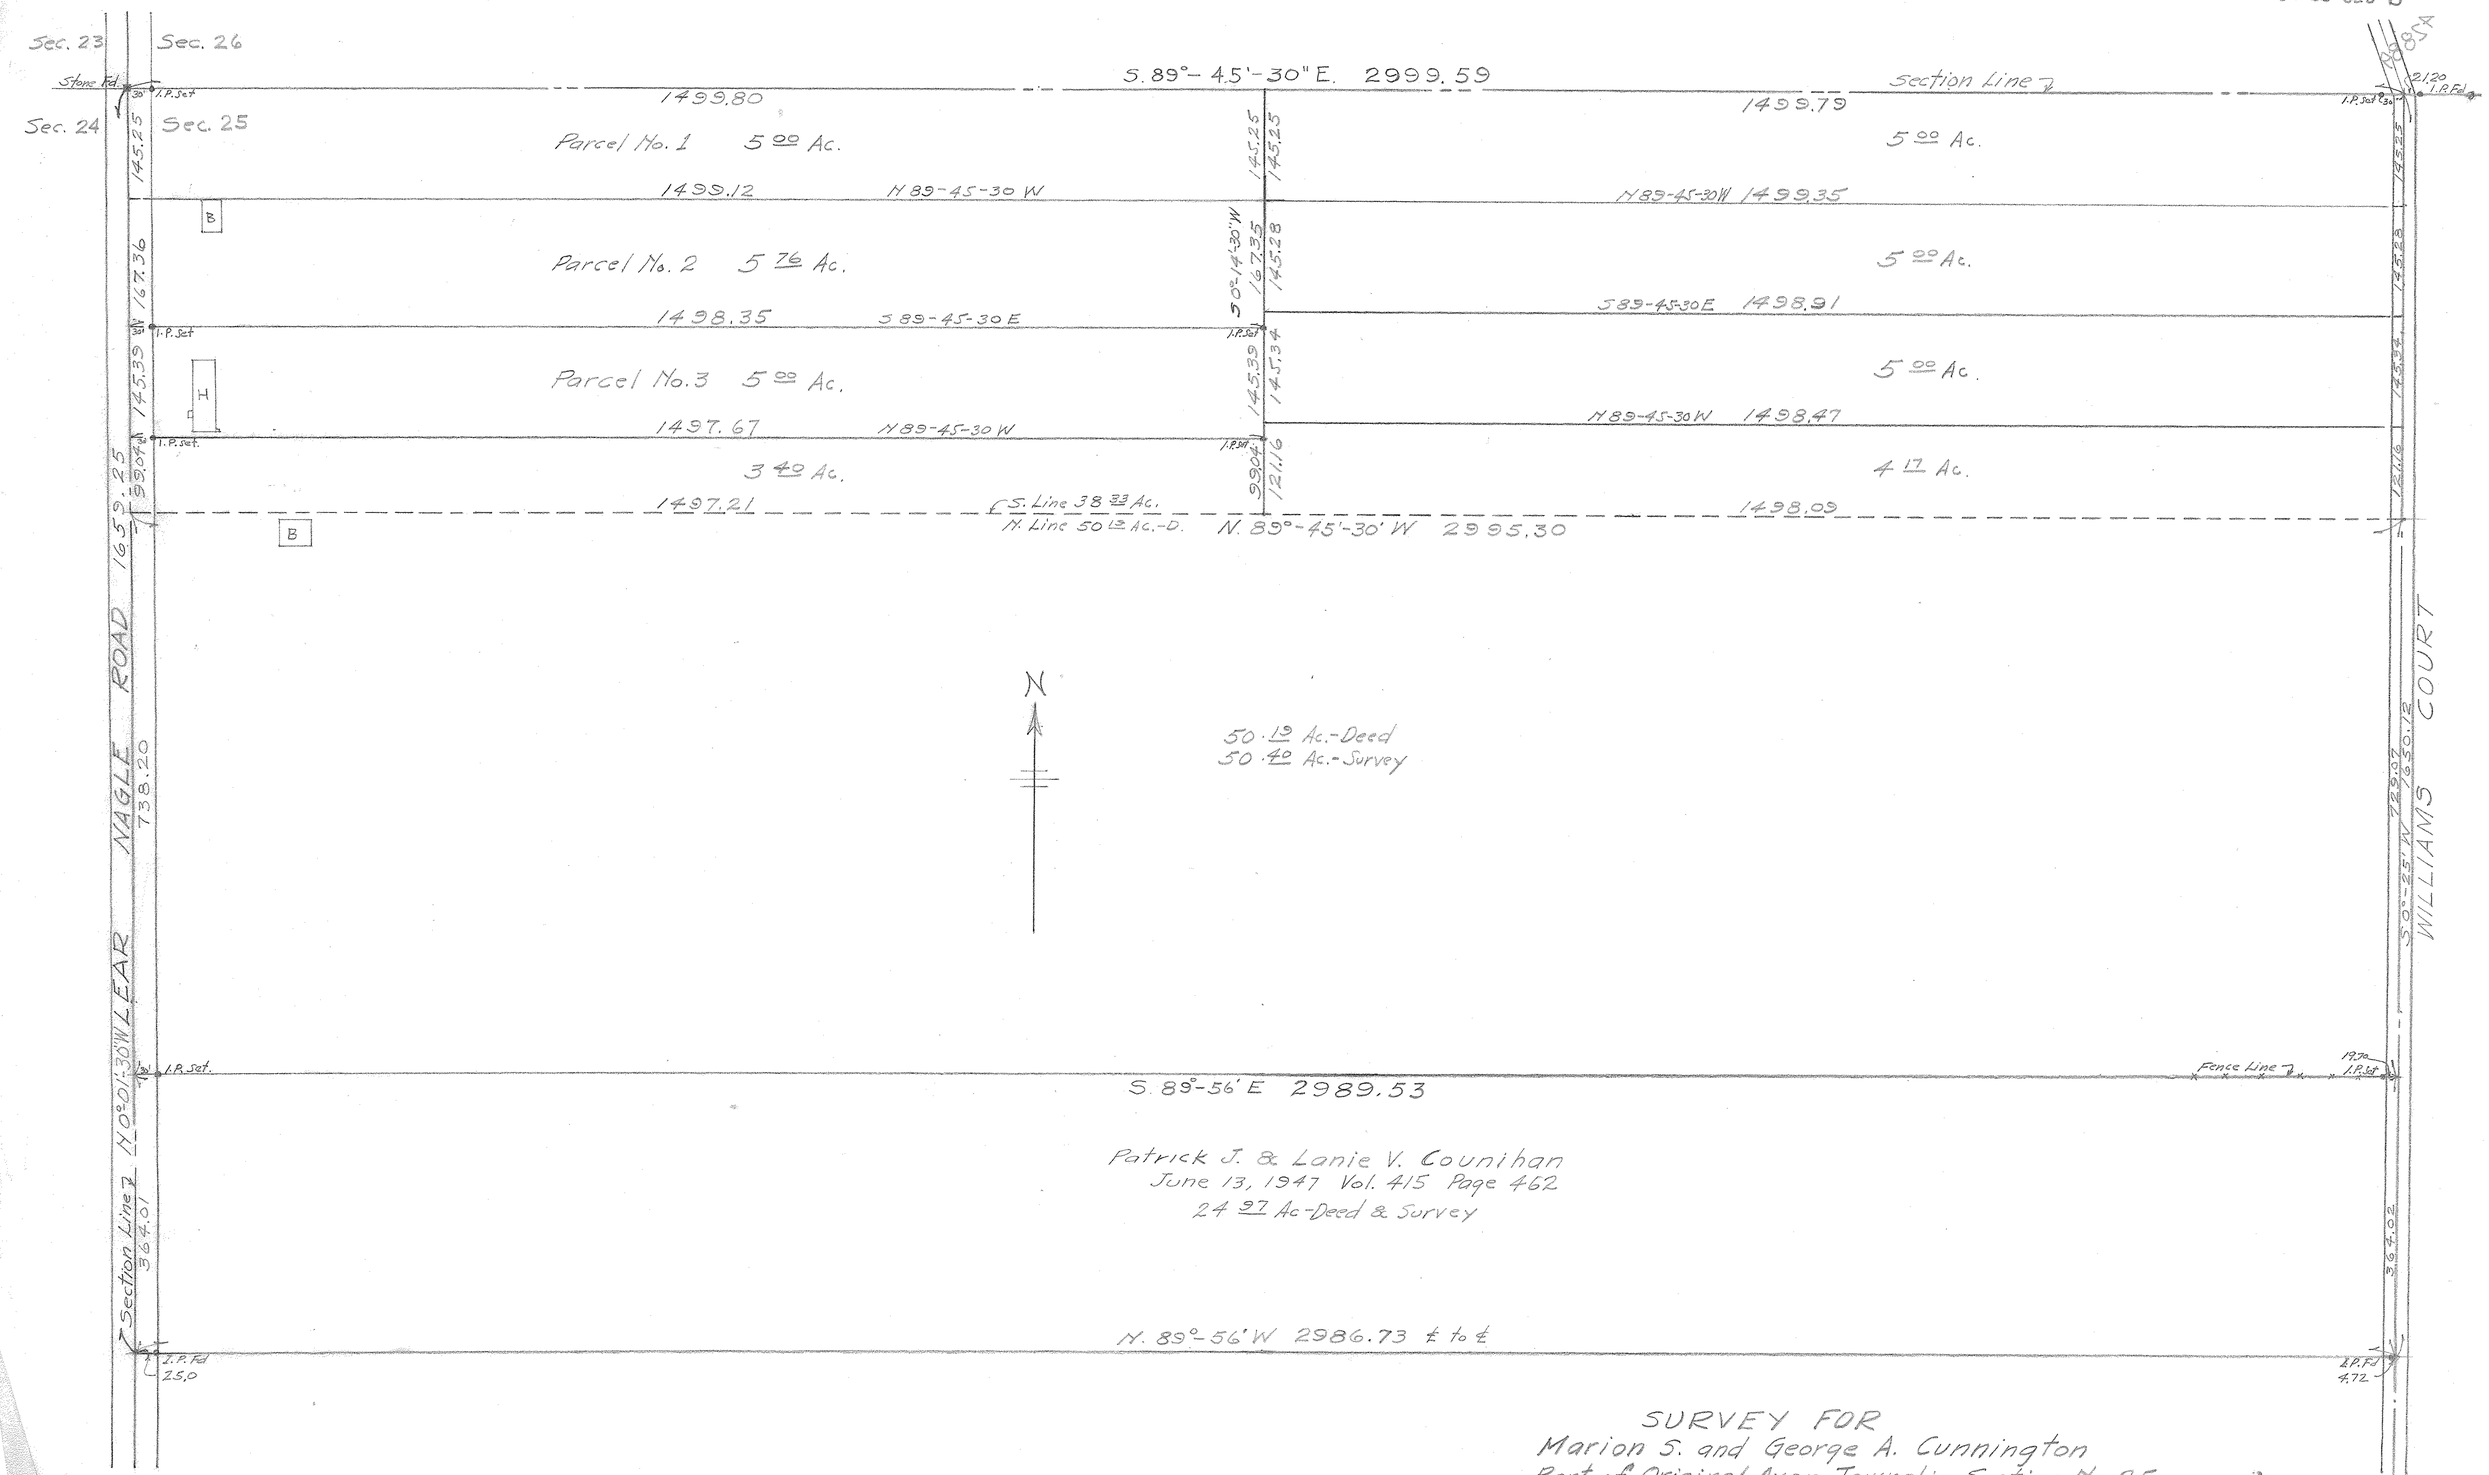

SURVEY FOR
Marion S. and George A. Cunnington
Part of Original Avon Township Section No. 25
Now in the Village of Avon
Lorain County Ohio
Scale:- 1" = 100' July 10, 1950
J. H. Getz, Reg. Engr. & Surveyor