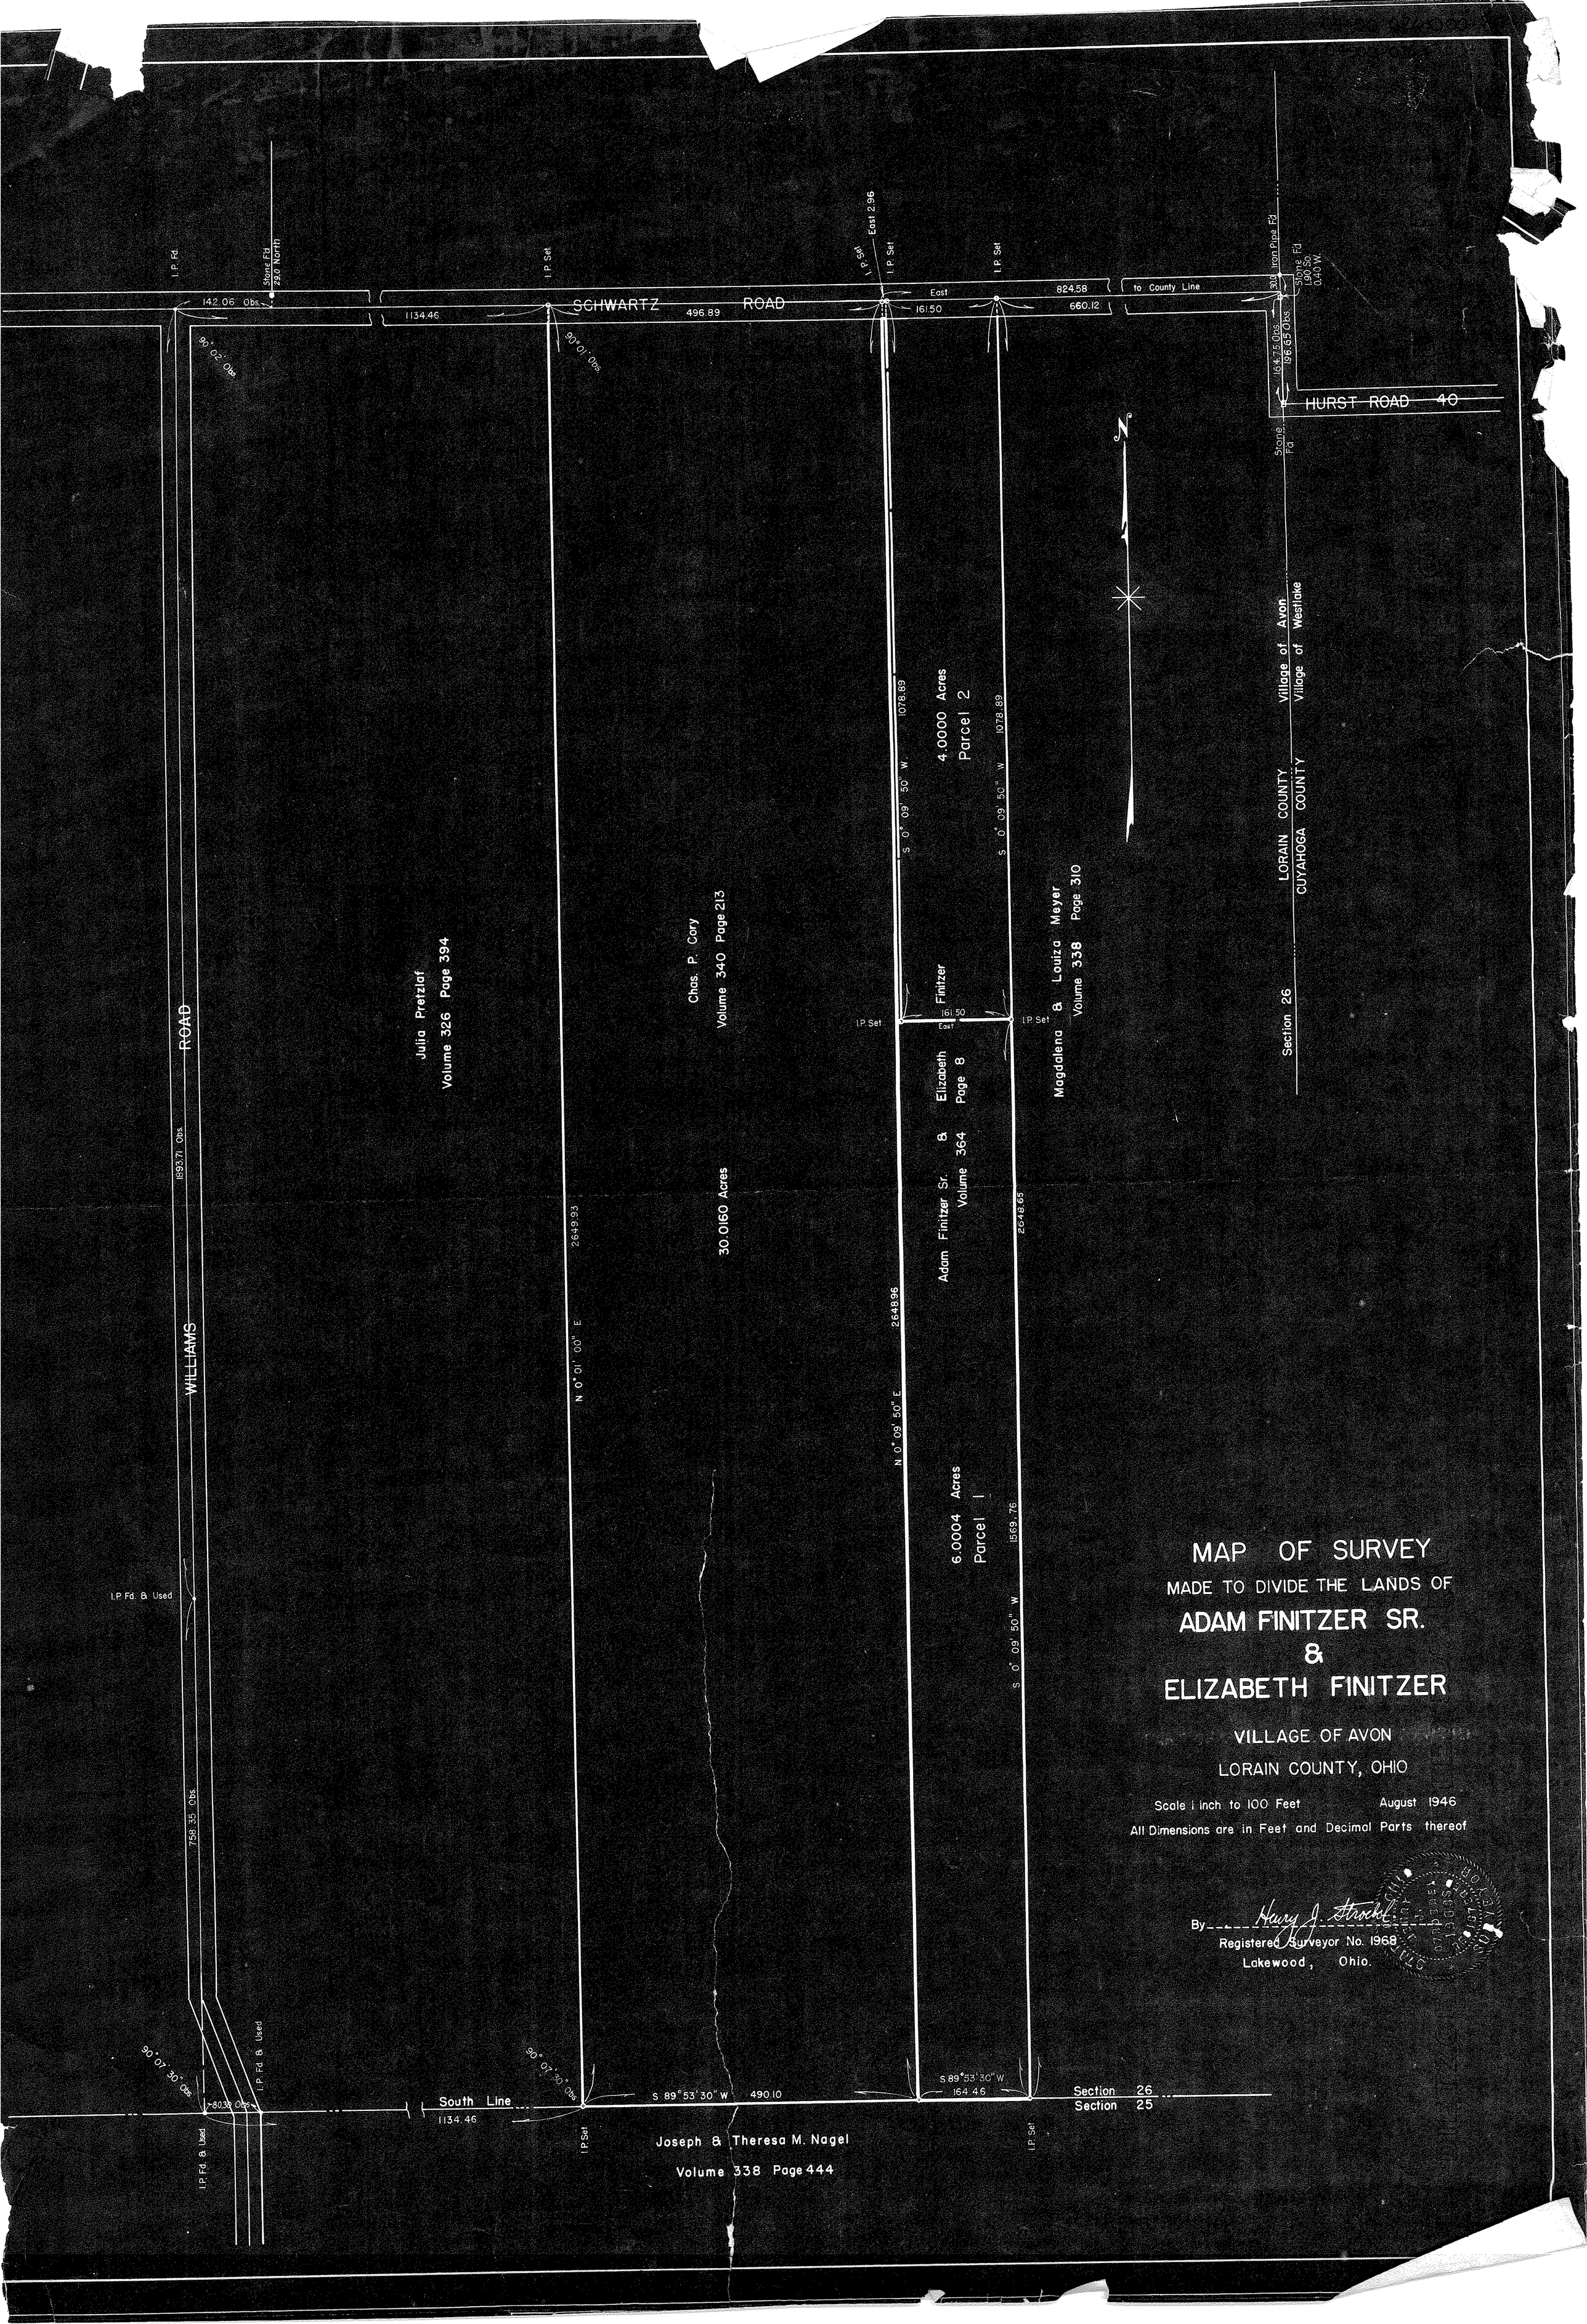
MAP OF SURVEY
MADE TO DIVIDE THE LANDS OF
ADAM FINITZER SR.
&
ELIZABETH FINITZER
VILLAGE OF AVON
LORAIN COUNTY, OHIO
Scale 1 inch to 100 Feet
August 1946
All Dimensions are in Feet and Decimal Parts thereof
By Henry J. Strockel
Registered Surveyor No. 1968
Lakewood, Ohio.
SCHWARTZ ROAD
HURST ROAD 40
WILLIAMS ROAD
Section 26
LORAIN COUNTY
CUYAHOGA COUNTY
Village of Avon
Village of Westlake
Section 26
Section 25
South Line
Joseph & Theresa M. Nagel
Volume 338 Page 444
Julia Pretzlaf
Volume 326 Page 394
Chas. P. Cory
Volume 340 Page 213
30.0160 Acres
Adam Finitzer Sr. &
Volume 364
6.0004 Acres
Parcel 1
4.0000 Acres
Parcel 2
Finitzer
Elizabeth
Page 8
Magdalena & Louiza Meyer
Volume 338 Page 310
S 89°53'30" W 490.10
S 89°53'30" W 164.46
S 0° 09' 50" W 1078.89
N 0° 01' 00" E 2649.93
N 0° 09' 50" E 2648.96
S 0° 09' 50" W 2648.65
S 0° 09' 50" W 1569.76
142.06 Obs.
1134.46
496.89
161.50
824.58
660.12
1893.71 Obs.
758.35 Obs.
90° 02' Obs.
90° 01' Obs.
90° 01' 30" Obs.
80.38 Obs.
164.75 Obs.
196.65 Obs.
I.P. Fd.
Stone Fd 29.0 North
I.P. Set
East 2.96
East
Iron Pipe Fd
Stone Fd. 1.90 So. 0.40 W.
to County Line
I.P. Fd. & Used