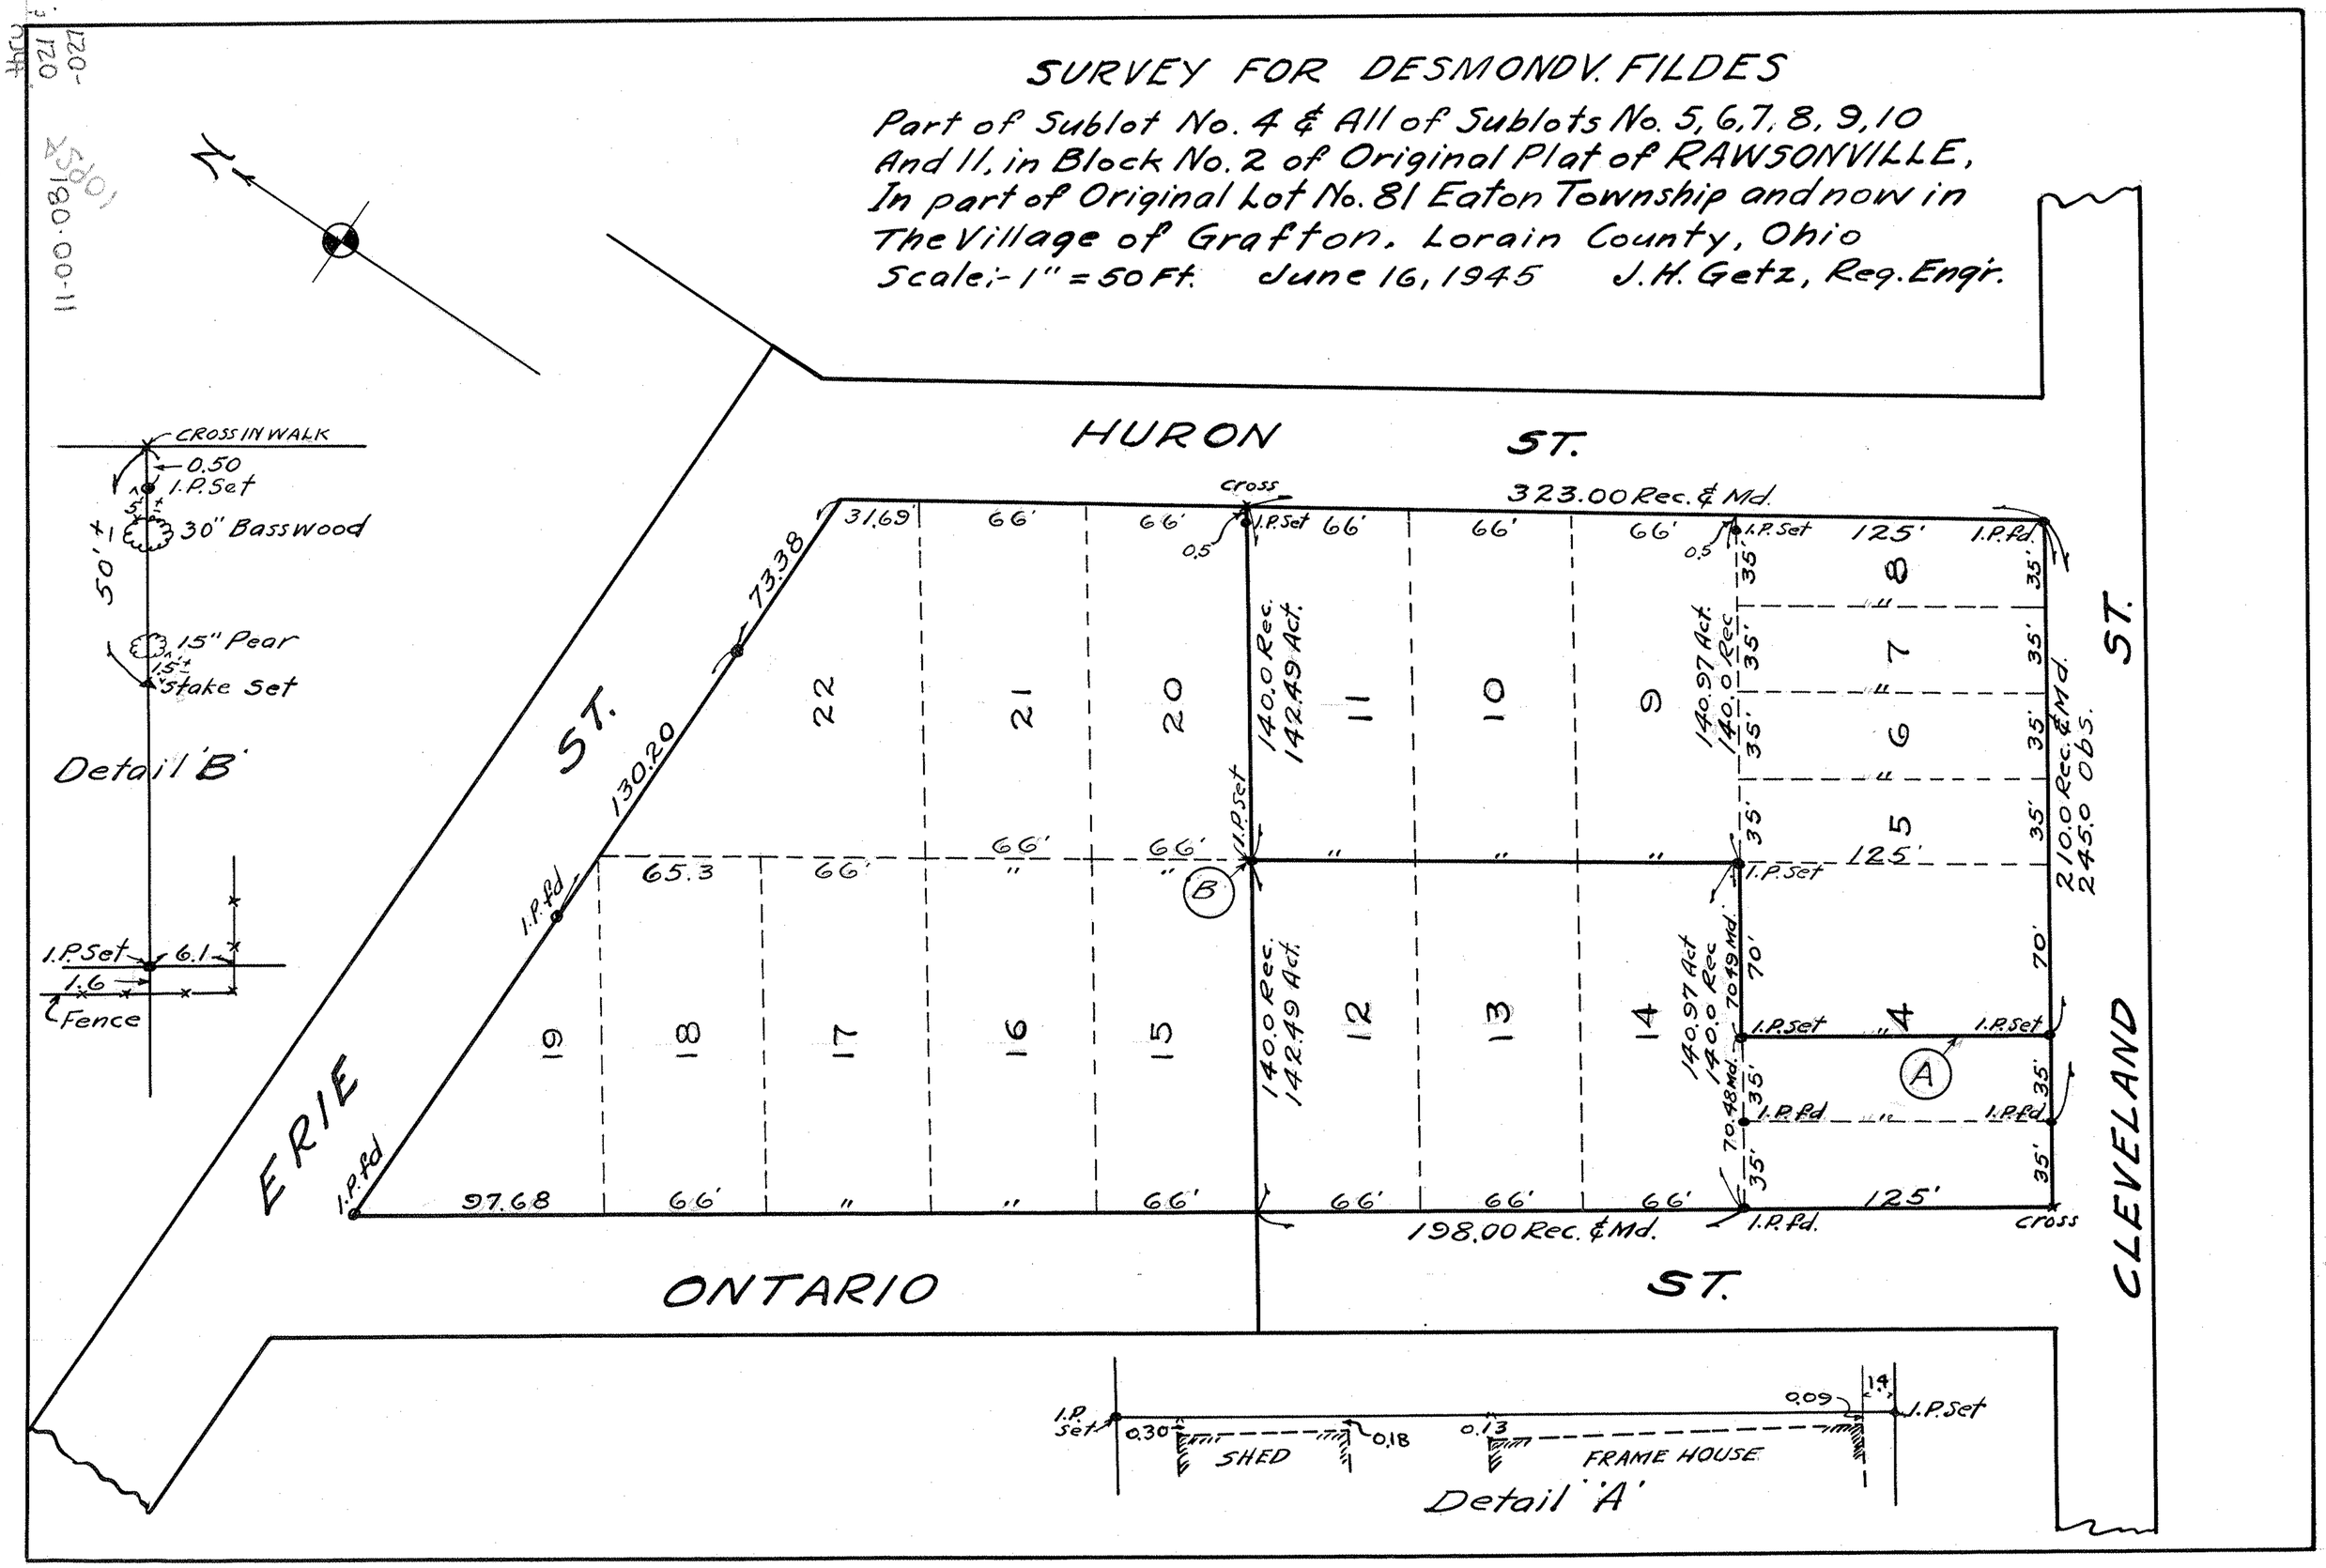
SURVEY FOR DESMOND V. FILDES
Part of Sublot No. 4 & All of Sublots No. 5, 6, 7, 8, 9, 10
And 11, in Block No. 2 of Original Plat of RAWSONVILLE,
In part of Original Lot No. 81 Eaton Township and now in
The Village of Grafton. Lorain County, Ohio
Scale:- 1" = 50 Ft. June 16, 1945 J. H. Getz, Reg. Engr.
HURON ST.
ONTARIO ST.
ERIE ST.
CLEVELAND ST.
323.00 Rec. & Md.
198.00 Rec. & Md.
130.20
73.38
140.0 Rec.
142.49 Act.
140.97 Act.
140.0 Rec.
210.0 Rec. & Md.
245.0 Obs.
70.49 Md.
70.48 Md.
Cross
I.P. Set
I.P. fd.
CROSS IN WALK
0.50
30" Basswood
15" Pear
Stake Set
Detail 'B'
Fence
SHED
FRAME HOUSE
Detail 'A'