11-00-096-000-???

11-00-096-A,B

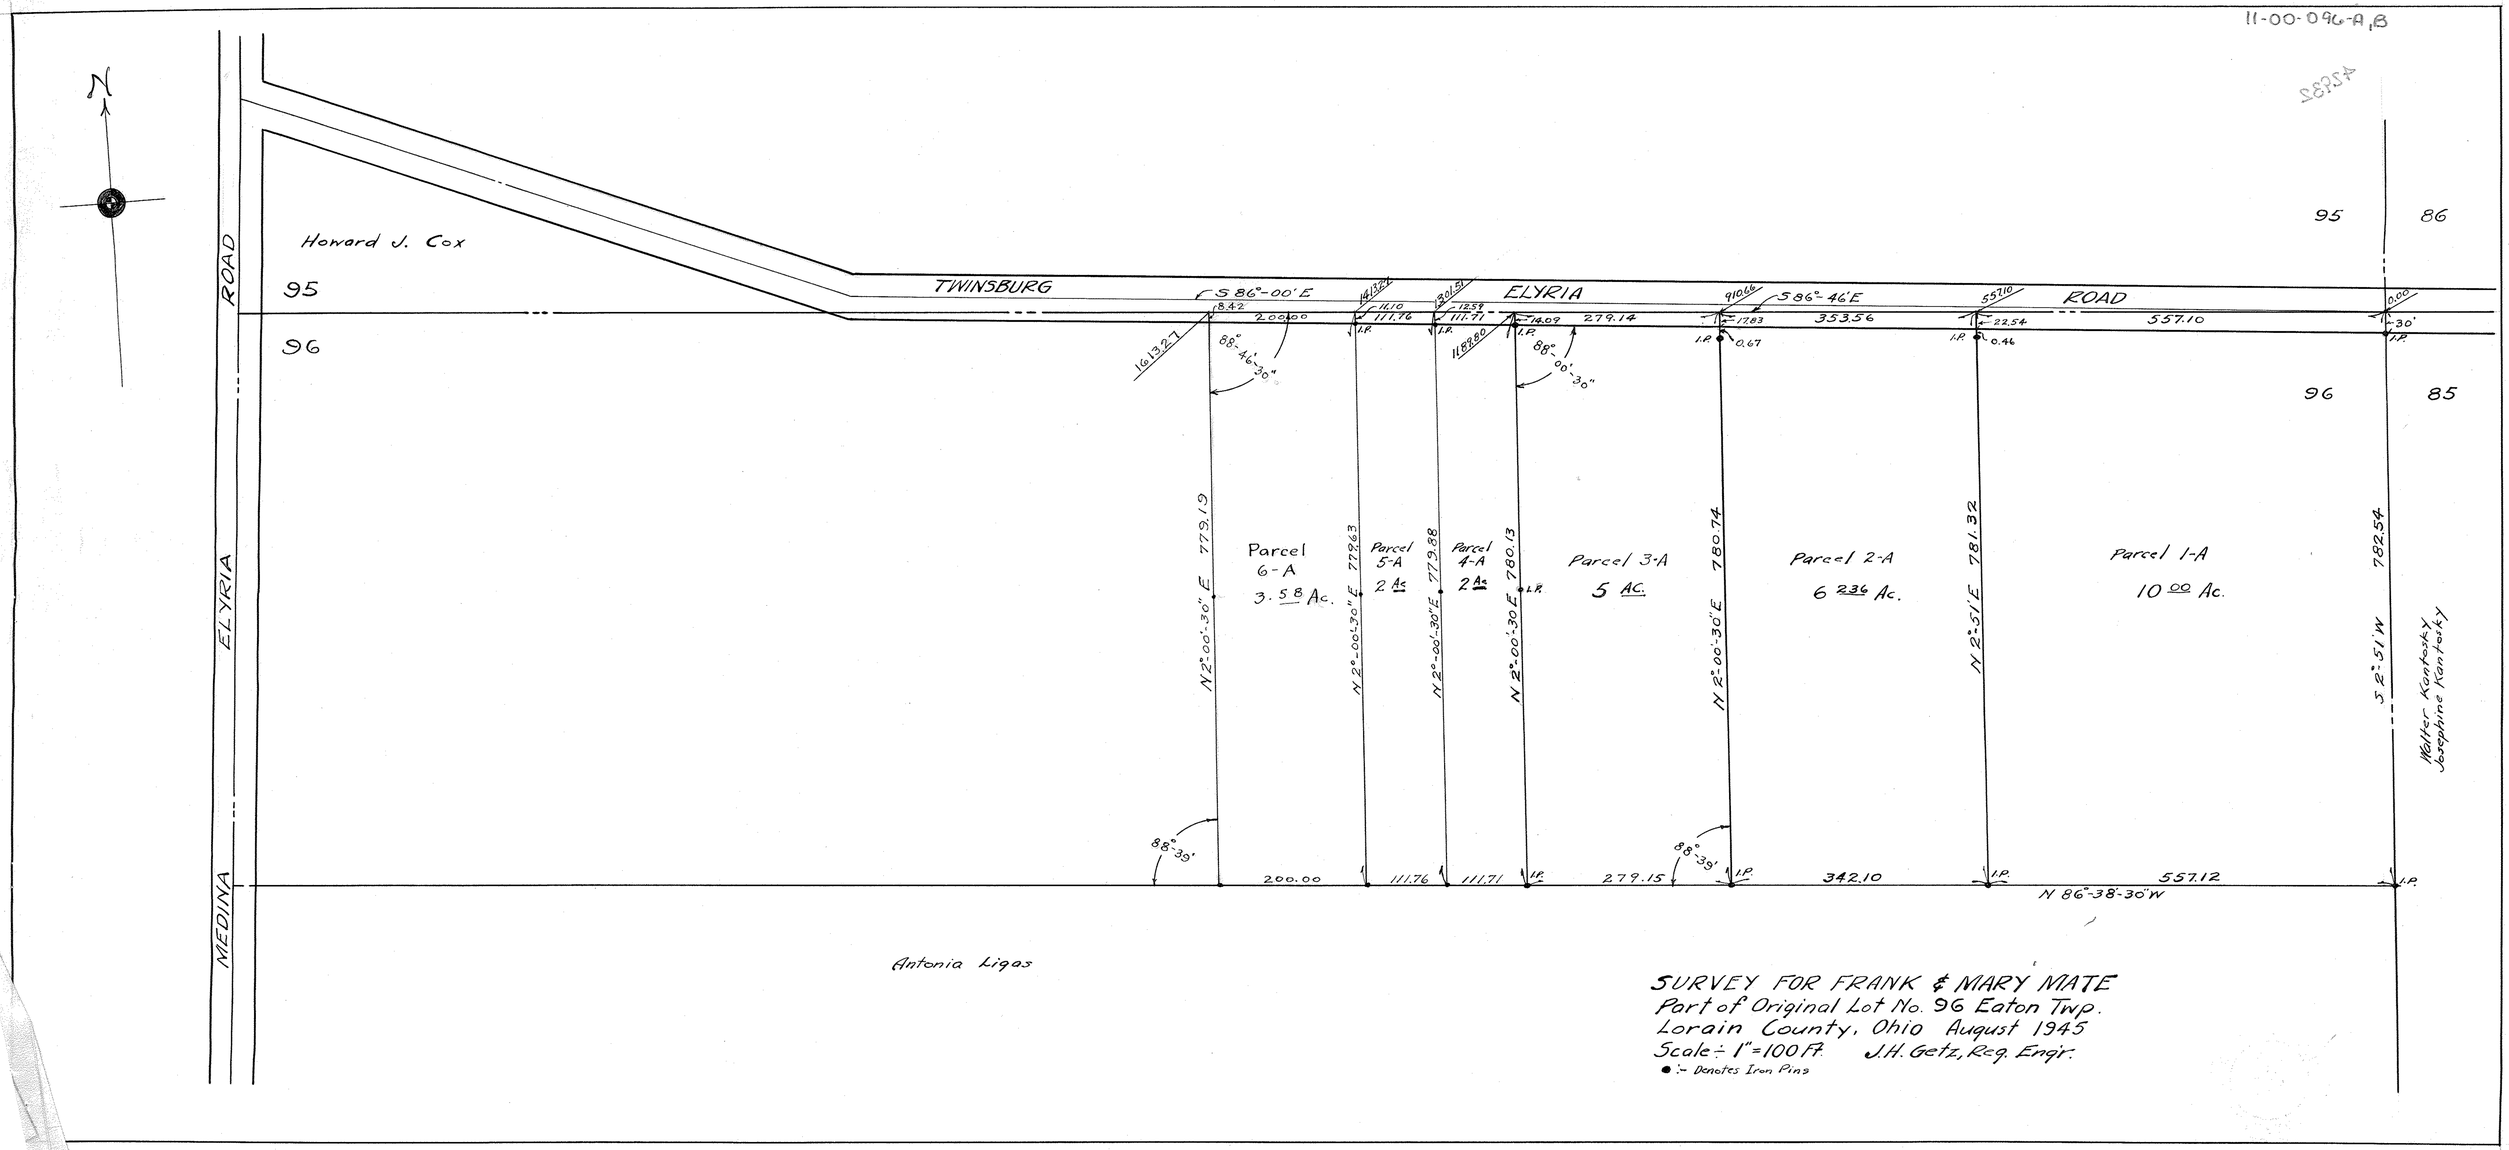

SURVEY FOR FRANK & MARY MATE
Part of Original Lot No. 96 Eaton Twp.
Lorain County, Ohio August 1945
Scale - 1" = 100 Ft. J.H. Getz, Reg. Engr.
● :- Denotes Iron Pins