07-00-006-102-122
07-00-006-13

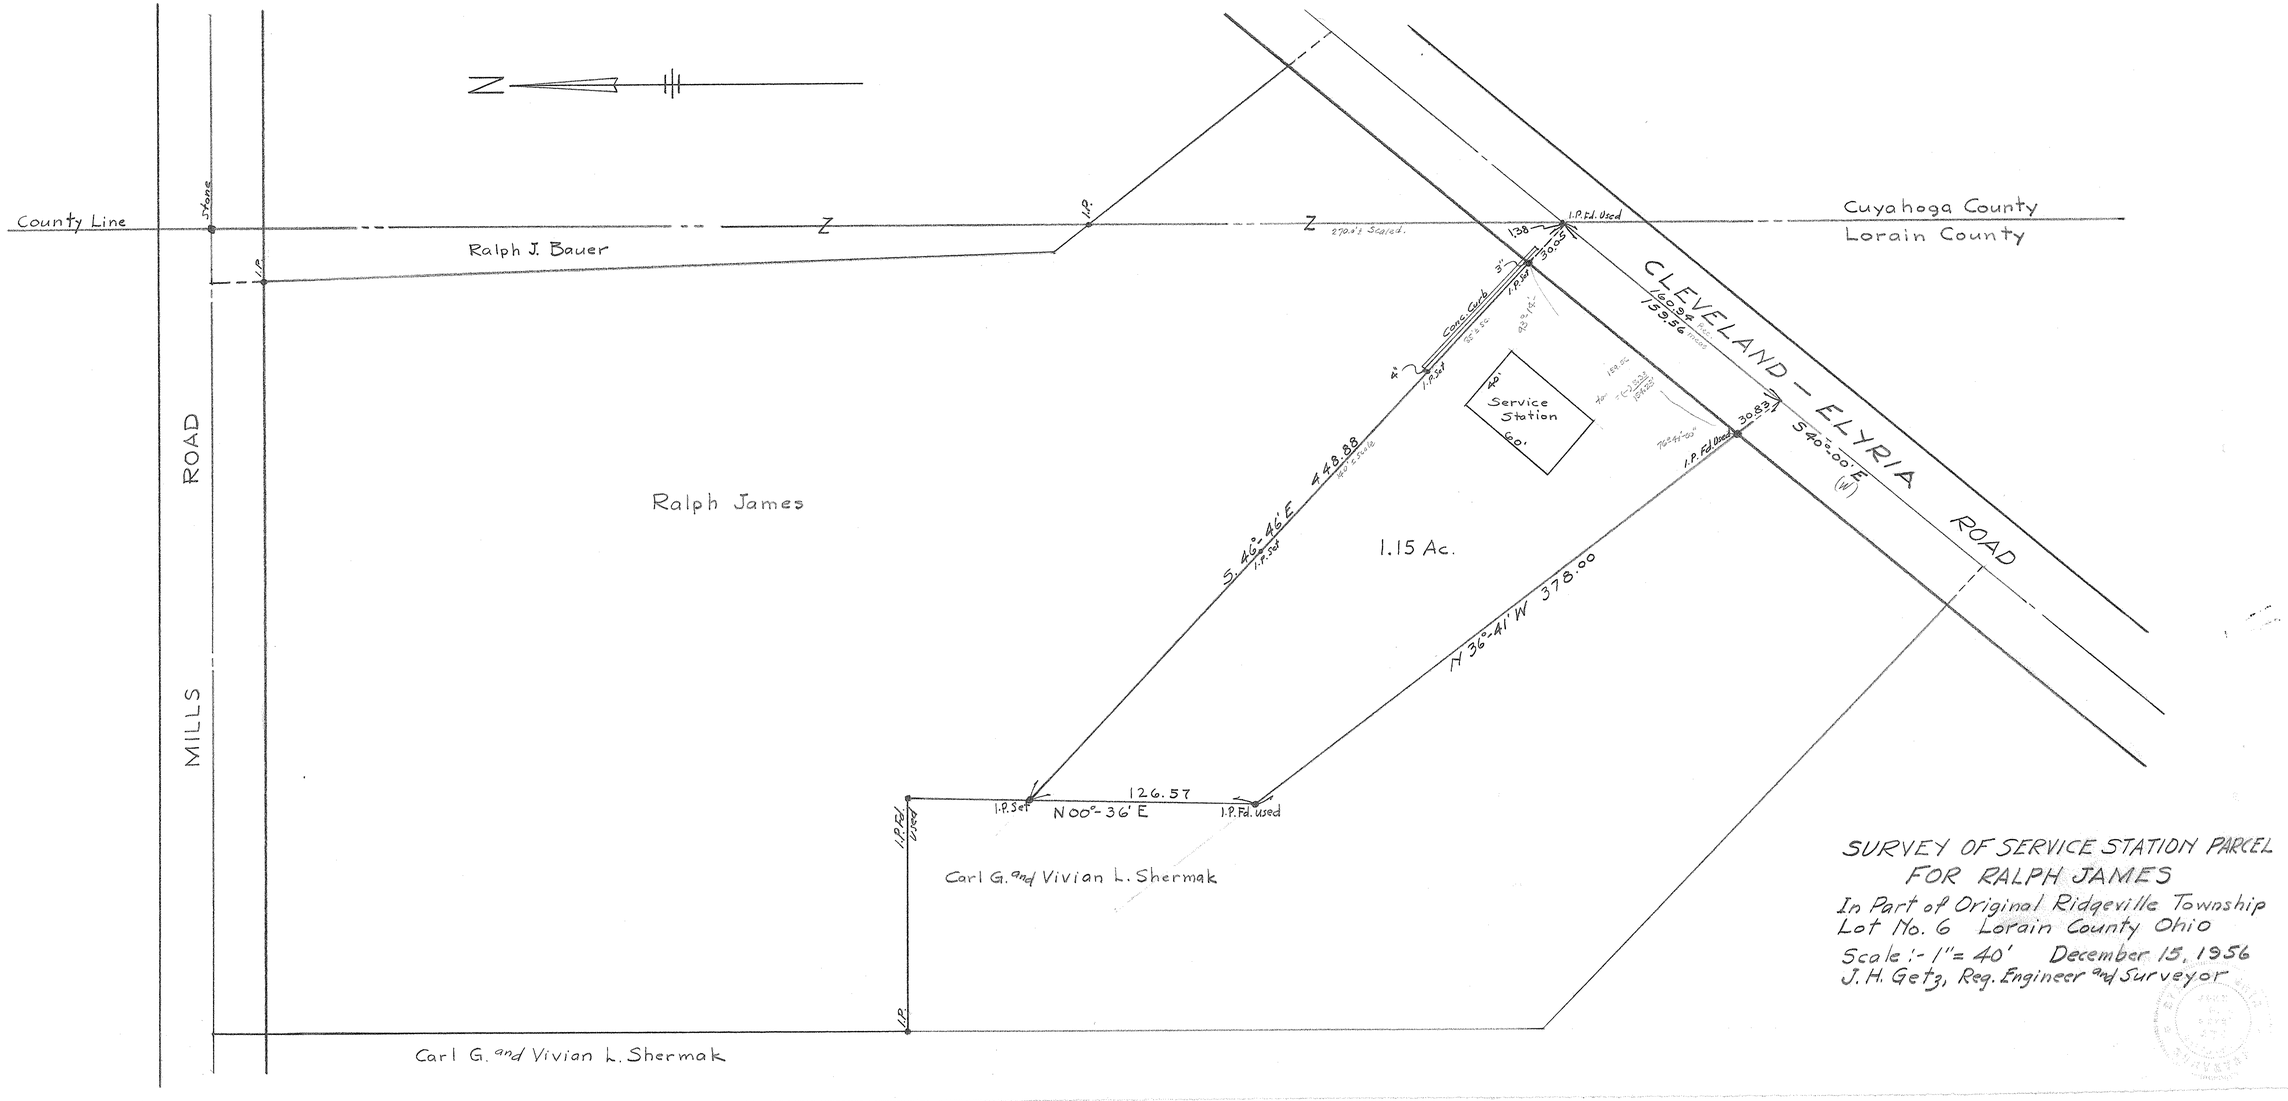

SURVEY OF SERVICE STATION PARCEL
FOR RALPH JAMES
In Part of Original Ridgeville Township
Lot No. 6 Lorain County Ohio
Scale:- 1" = 40' December 15, 1956
J. H. Getz, Reg. Engineer and Surveyor