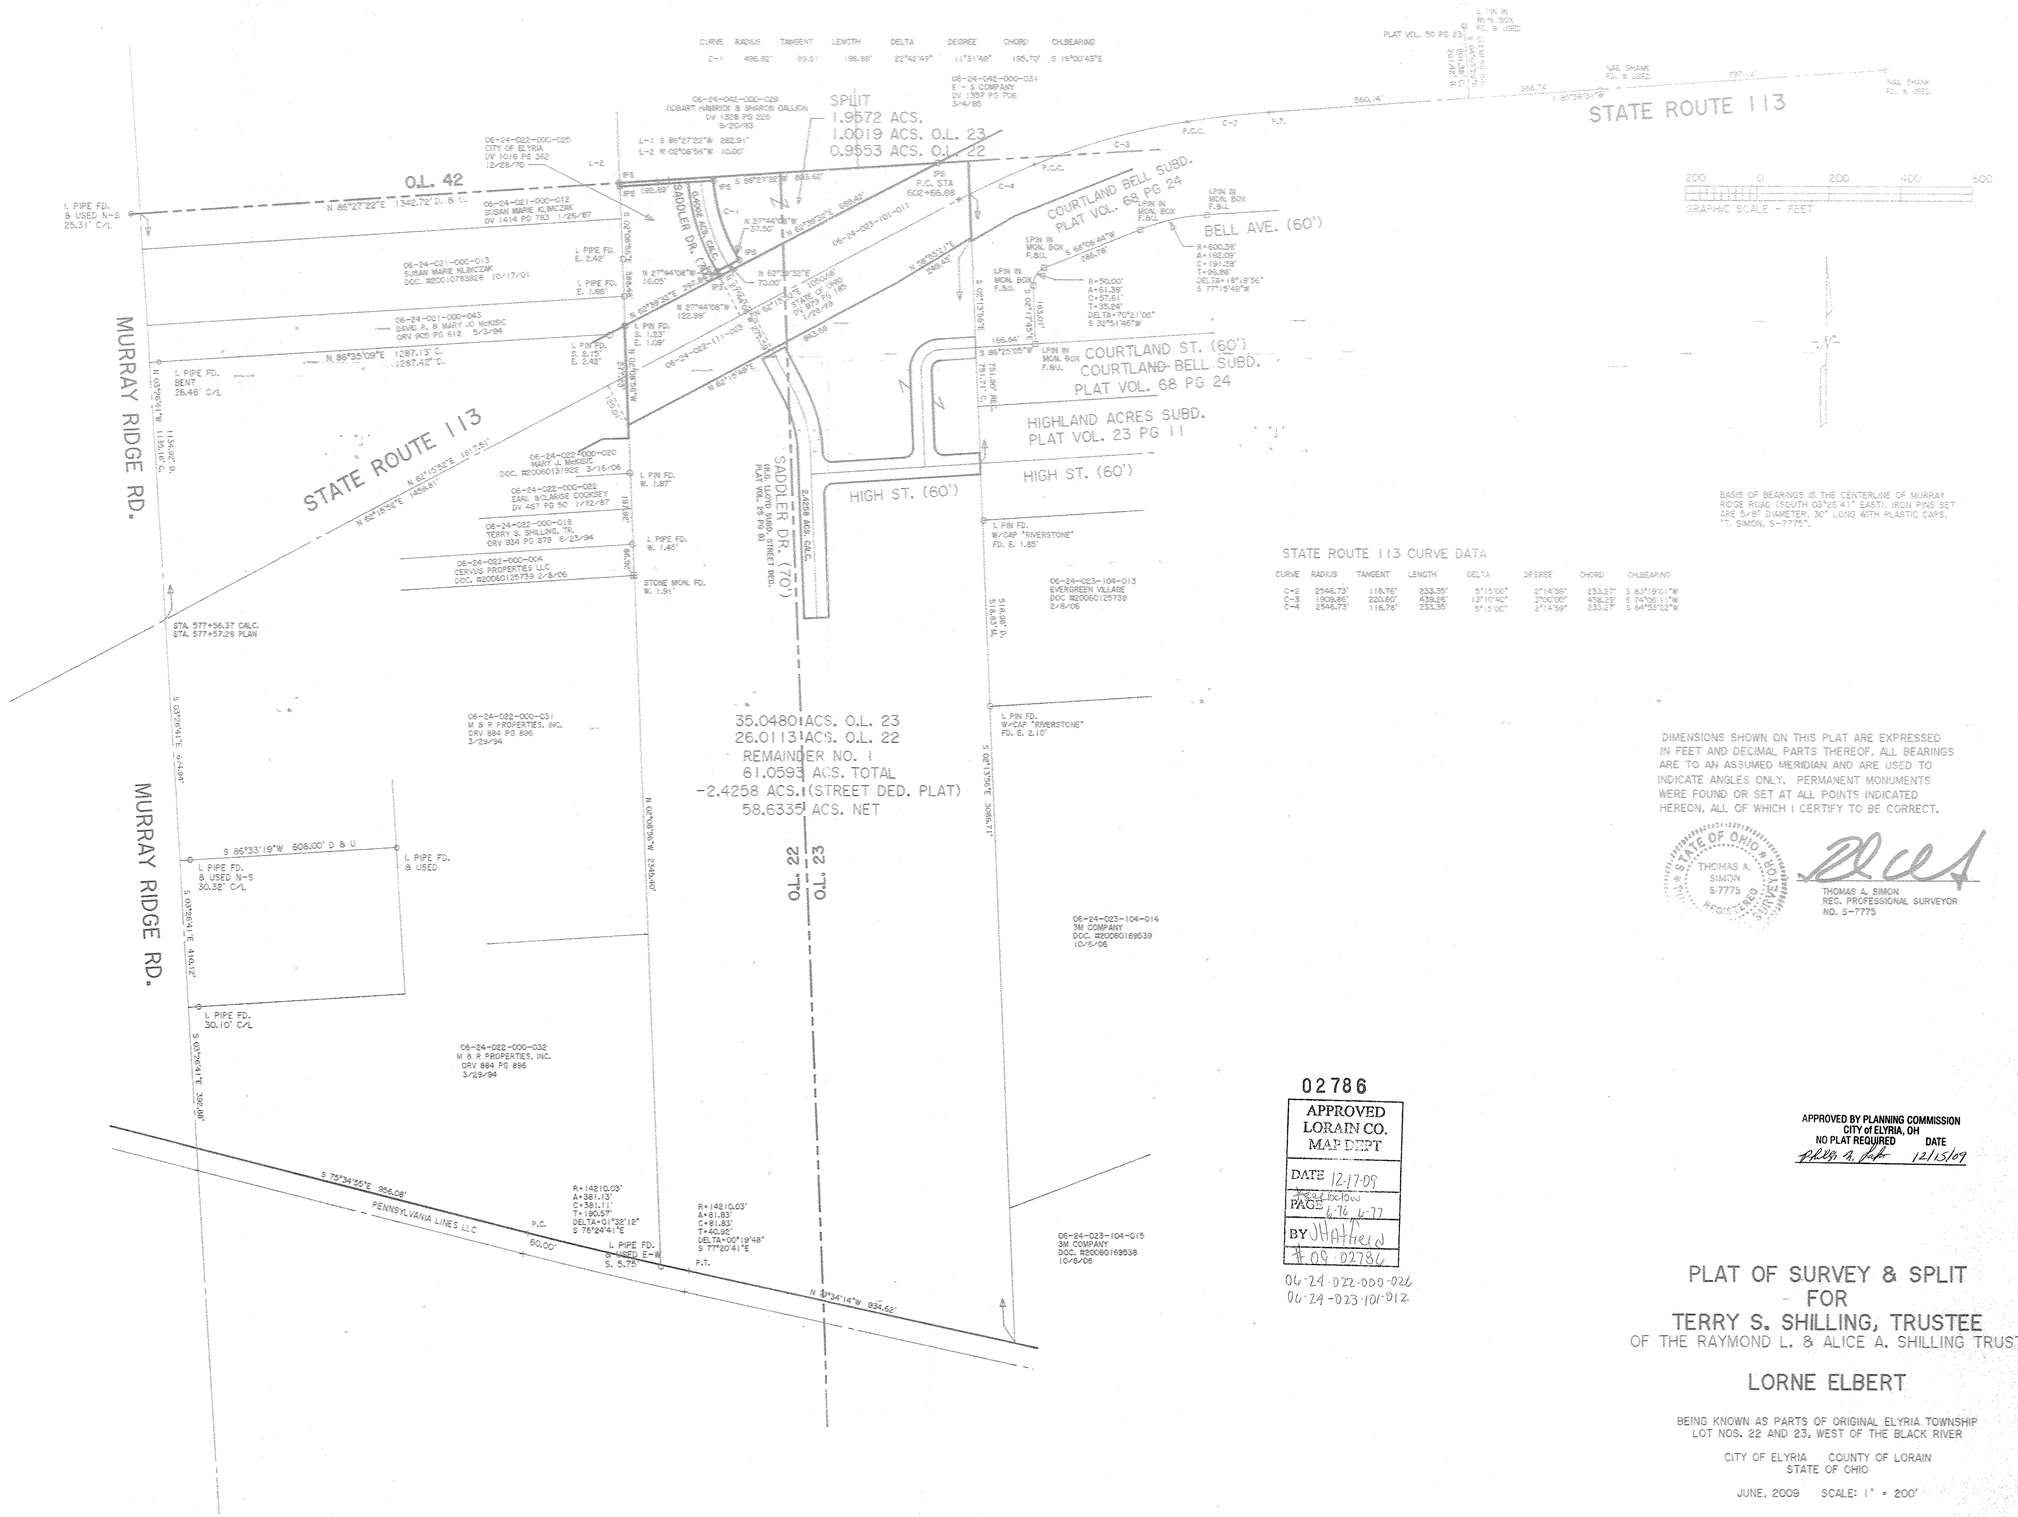

BASIS OF BEARINGS IS THE CENTERLINE OF MURRAY RIDGE ROAD (SOUTH 03°26'41" EAST). IRON PINS SET ARE 5/8" DIAMETER, 30" LONG WITH PLASTIC CAPS, "T. SIMON, S-7775".

STATE ROUTE 113 CURVE DATA

CURVE	RADIUS	TANGENT	LENGTH	DELTA	DEGREE	CHORD	CHLBEARING
C-2	2546.73'	116.76'	233.35'	5°15'00"	2°14'59"	233.27'	S 63°19'01"W
C-3	1908.86'	220.60'	439.26'	13°10'40"	3°00'00"	438.29'	S 74°08'11"W
C-4	2546.73'	116.76'	233.35'	5°15'00"	2°14'59"	233.27'	S 84°53'22"W

DIMENSIONS SHOWN ON THIS PLAT ARE EXPRESSED IN FEET AND DECIMAL PARTS THEREOF, ALL BEARINGS ARE TO AN ASSUMED MERIDIAN AND ARE USED TO INDICATE ANGLES ONLY. PERMANENT MONUMENTS WERE FOUND OR SET AT ALL POINTS INDICATED HEREON, ALL OF WHICH I CERTIFY TO BE CORRECT.

STATE OF OHIO — THOMAS A. SIMON S-7775 — REGISTERED SURVEYOR

THOMAS A. SIMON
REG. PROFESSIONAL SURVEYOR
NO. S-7775

02786

APPROVED
LORAIN CO.
MAP DEPT

DATE 12-17-09
PAGE 6-76 6-77
BY JHatfield
09-02786

06-24-022-000-026
06-24-023-101-012

APPROVED BY PLANNING COMMISSION
CITY of ELYRIA, OH
NO PLAT REQUIRED DATE
12/15/09

PLAT OF SURVEY & SPLIT
FOR
TERRY S. SHILLING, TRUSTEE
OF THE RAYMOND L. & ALICE A. SHILLING TRUST

LORNE ELBERT

BEING KNOWN AS PARTS OF ORIGINAL ELYRIA TOWNSHIP
LOT NOS. 22 AND 23, WEST OF THE BLACK RIVER

CITY OF ELYRIA COUNTY OF LORAIN
STATE OF OHIO

JUNE, 2009 SCALE: 1" = 200'

THOMAS SIMON & ASSOCIATES, INC.
PROFESSIONAL LAND SURVEYORS

150 SOUTH OLIVE STREET
ELYRIA, OHIO 44035

(440) 327-2925
FAX 327-2964

JOB NO. 2009-023