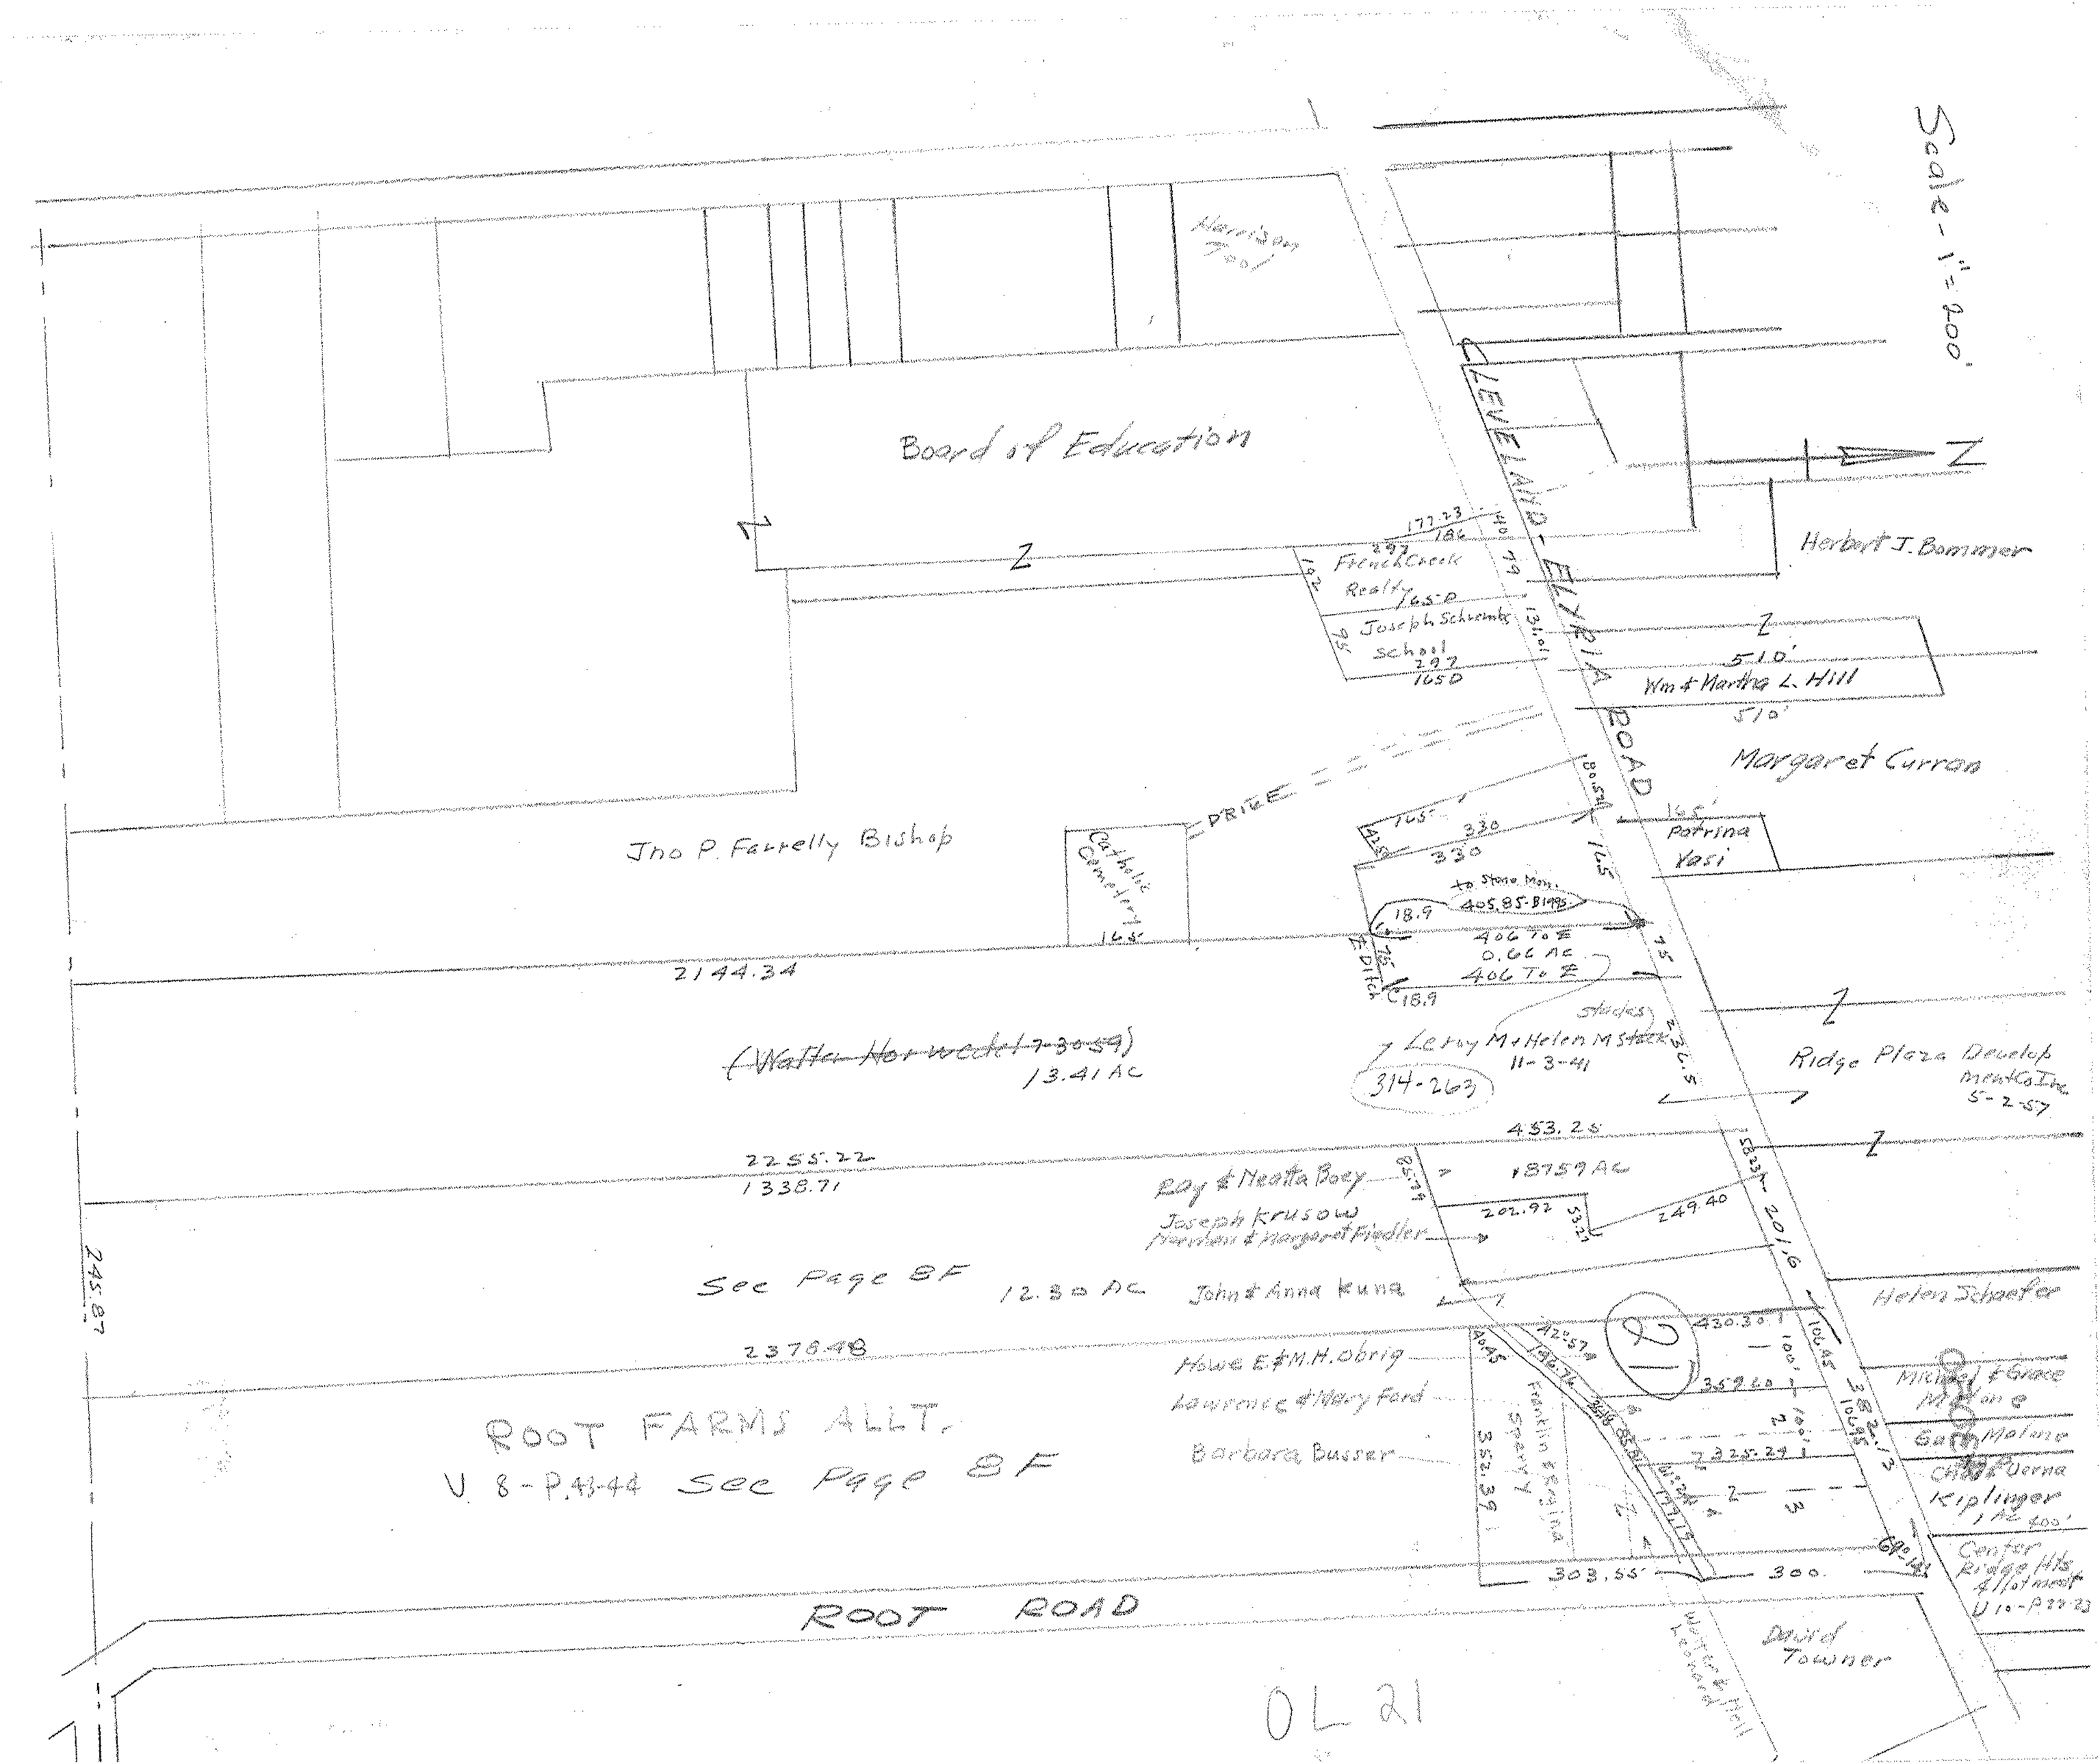

Scale - 1" = 200'
Harrison Tool
Board of Education
Z
Herbert J. Bommer
CLEVELAND - ELYRIA ROAD
French Creek Realty
165 D
Joseph Schrenk School
297
165 D
177.23
186
40
79
131.01
Wm & Martha L. Hill
510'
Margaret Curran
165'
Patrina Vasi
PRIVE
Jno P. Farrelly Bishop
Catholic Cemetery
165
330
330
to Stone Mon.
405.85-B1995
18.9
406 To ℄
0.66 AC
406 To ℄
Ditch
18.9
2144.34
(Walter Horwedel 7-30-59)
13.41 AC
Leroy M & Helen M Stack
11-3-41
314-263
Ridge Plaza Development Co Inc
5-2-57
453.25
2255.22
1338.71
Ray & Neatta Boey
Joseph Krusow
Norman & Margaret Fiedler
18759 AC
202.92
249.40
201.6
245.87
See Page 8F
12.30 AC
John & Anna Kuna
Helen Schaefer
430.30
2378.48
Howe E & M.H. Obrig
Lawrence & Mary Ford
Barbara Busser
Franklin & Regina Sperry
352.39
359.60
325.24
382.13
Michael & Grace Malone
Gary Malone
Chas & Verna Kiplinger
1 AC 400'
Center Ridge Hts & Hotmeat
U 10-P 22-23
ROOT FARMS ALLT.
U 8-P.43-44 See Page 8F
303.55
300
ROOT ROAD
David Towner
Walter & Neil Leonard
OL 21