07-00-028-103-???
7-00-028-D

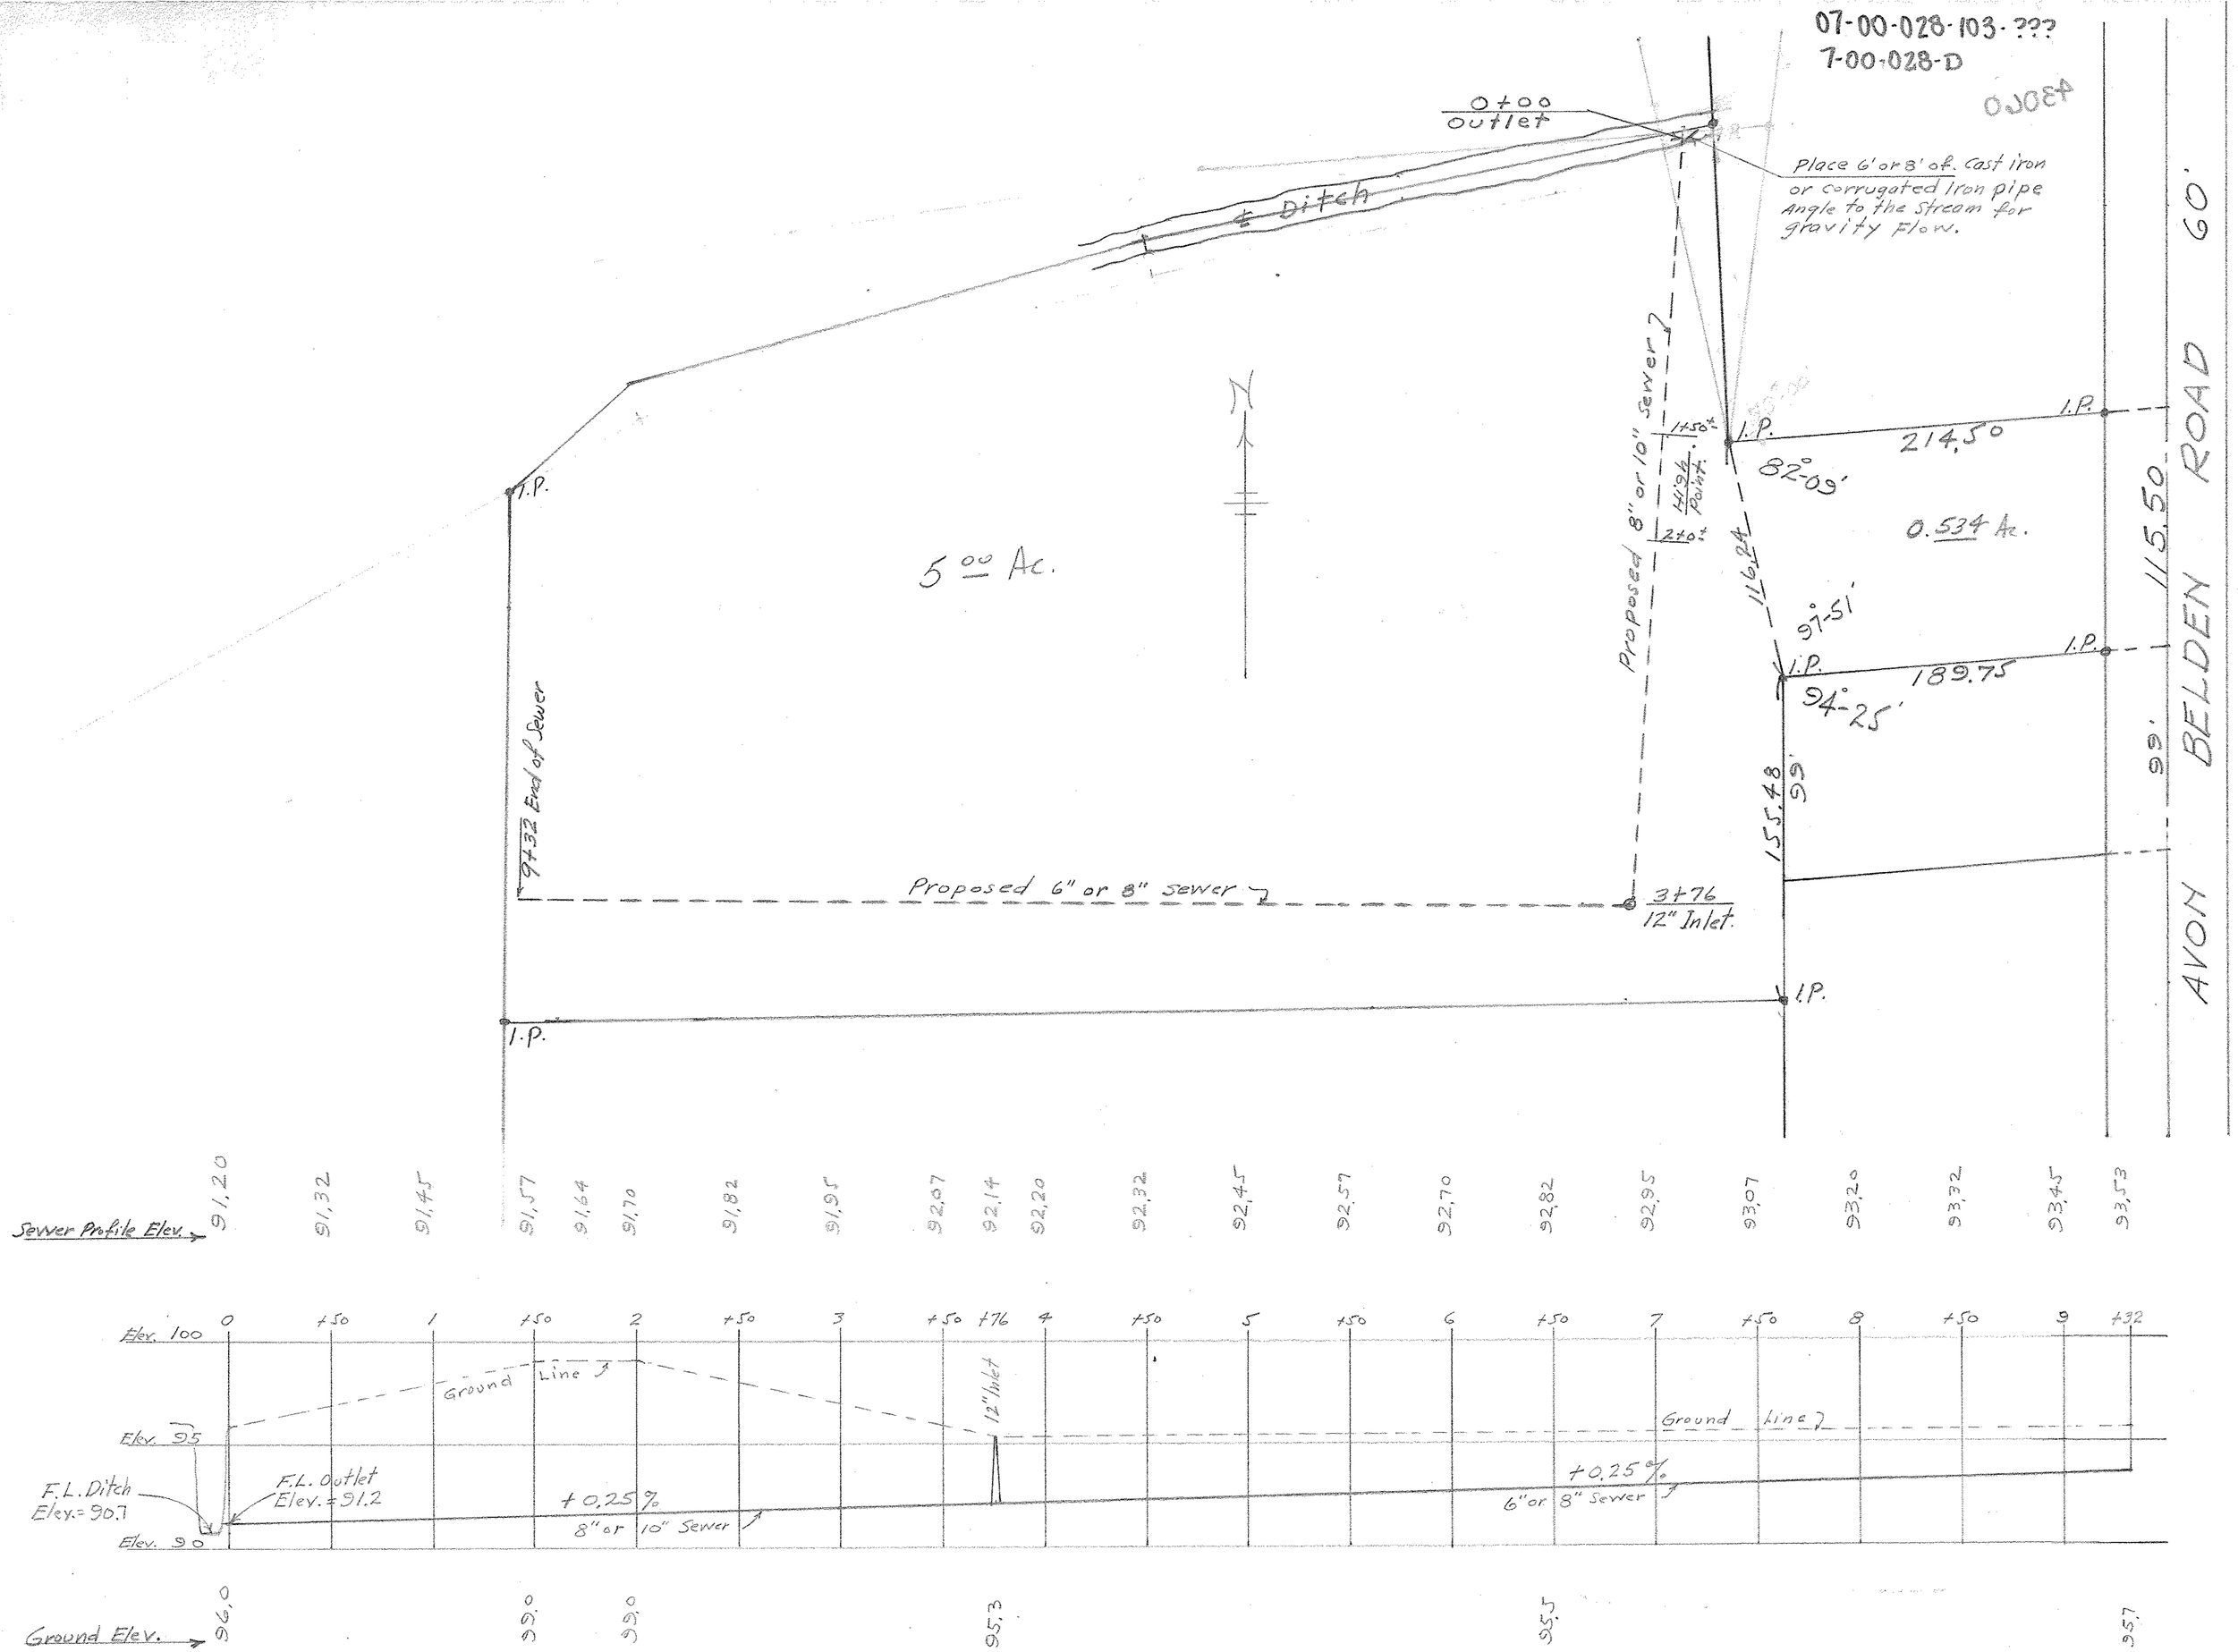

Line and Profile of Proposed Sewer
For Ralph Steinmetz

Scale;- Horiz: 1" = 50'
Vert: 1" = 5'
July 3, 1950

Assumed Bench Mark on 3" Coupling as anchor on top of Well. Elev. = 100.00

Part of Orig. Ridgeville Township Lot No. 28
Lorain County Ohio
J.H. Getz Reg. Engineer