07-00-028-103-???
07-00-028-D

STEINMETZ SUBDIVISION
(PROPOSED)
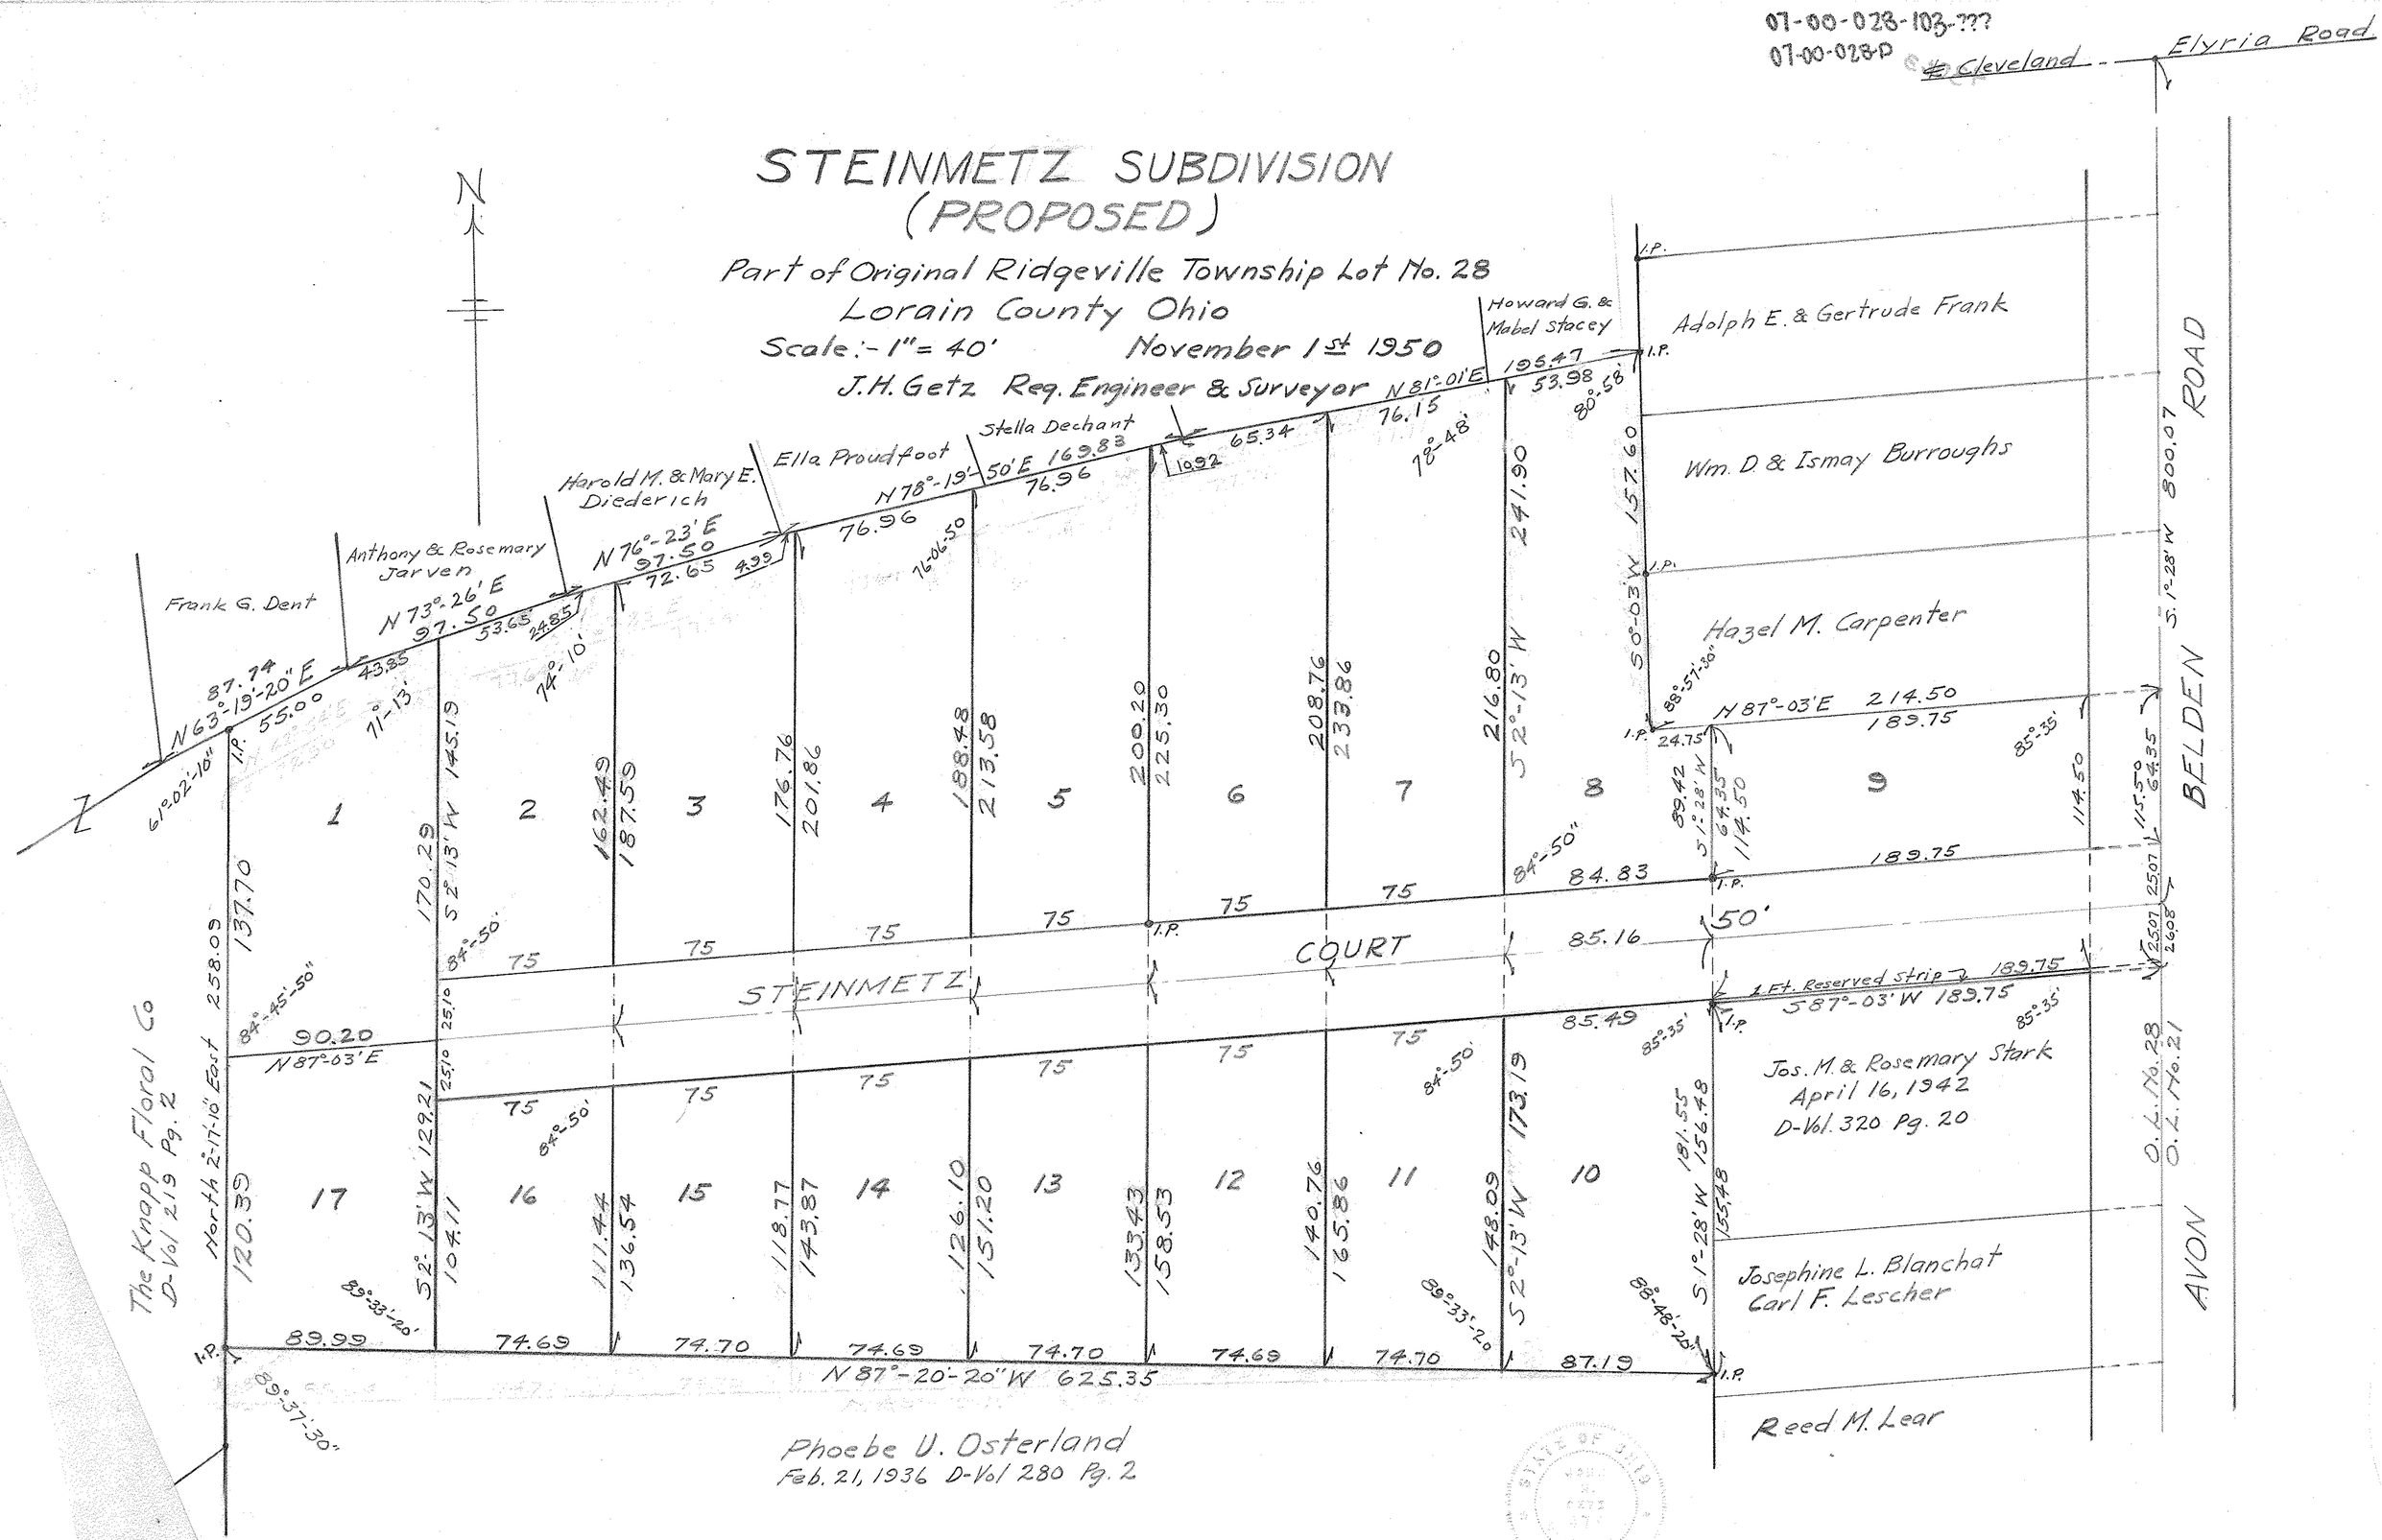
Part of Original Ridgeville Township Lot No. 28
Lorain County Ohio
Scale:- 1" = 40' November 1st 1950
J.H. Getz Reg. Engineer & Surveyor