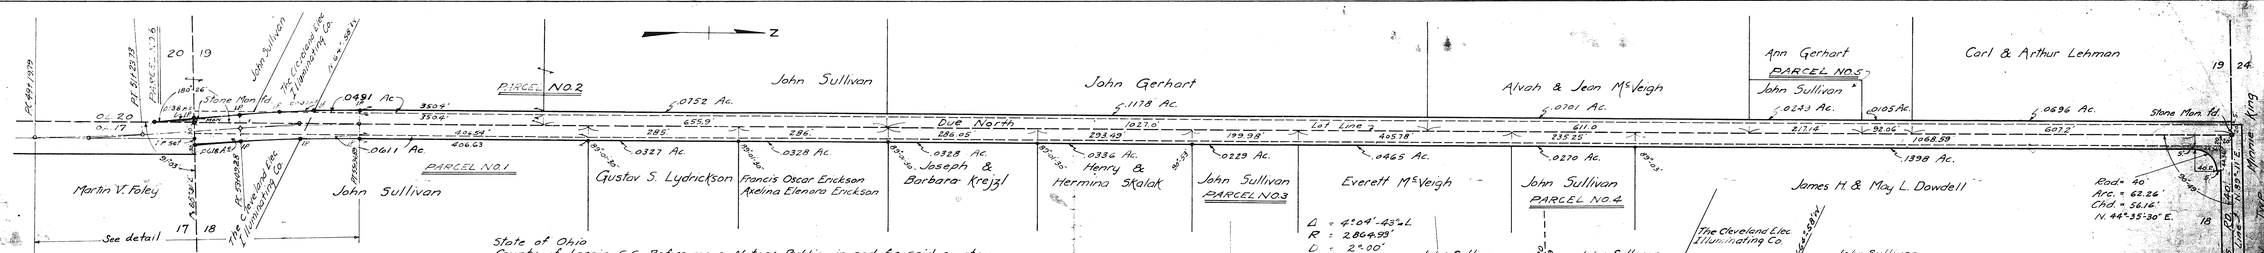

We the undersigned mortgagees of the land shown on this plat do hereby accept this dedication of the same and agree to release from the operation of the mortgage the road shown in red shade.

We the undersigned owners in fee simple of the land shown on this plat hereby dedicate to public use as a legal highway the land shown hereon in red shade.

State of Ohio
County of Lorain, S.S. Before me a Notary Public in and for said county personally appeared the afore named.

Who acknowledge the signing of the foregoing instrument to be their free act and deed.

Signed this day of

Notary Public

The within dedication is hereby approved and accepted.

Ridgeville Twp. Trustees.

Date.

The undersigned owner in fee simple of certain land shown on this plat hereby dedicates to public use, as a legal highway that portion of its land shown hereon in red shade.

THE CLEVELAND ELECTRIC ILLUMINATING COMPANY

By H.W. Hough, Vice President

By S.L. Hall, Secretary

STATE OF OHIO
COUNTY OF CUYAHOGA } S.S.

Before me, a Notary Public, in and for said State and County, personally appeared the above named, The Cleveland Electric Illuminating Company by H.W. Hough, Vice President and S.L. Hall, Secretary, who acknowledged the signing of the foregoing instrument to be their free act and deed and the free and corporate act of said "The Cleveland Electric Illuminating Company."

In witness whereof, I have hereunto set my hand and official seal at Cleveland, this 5th day of March, A.D. 1936

Edward Jonas, Notary Public.

DEDICATION PLAT OF JAYCOX ROAD

RIDGEVILLE TWP.

LORAIN COUNTY OHIO

THRU ORIGINAL LOTS 18, 19 & 20.

SCALE 1" 100' NOV. 1932