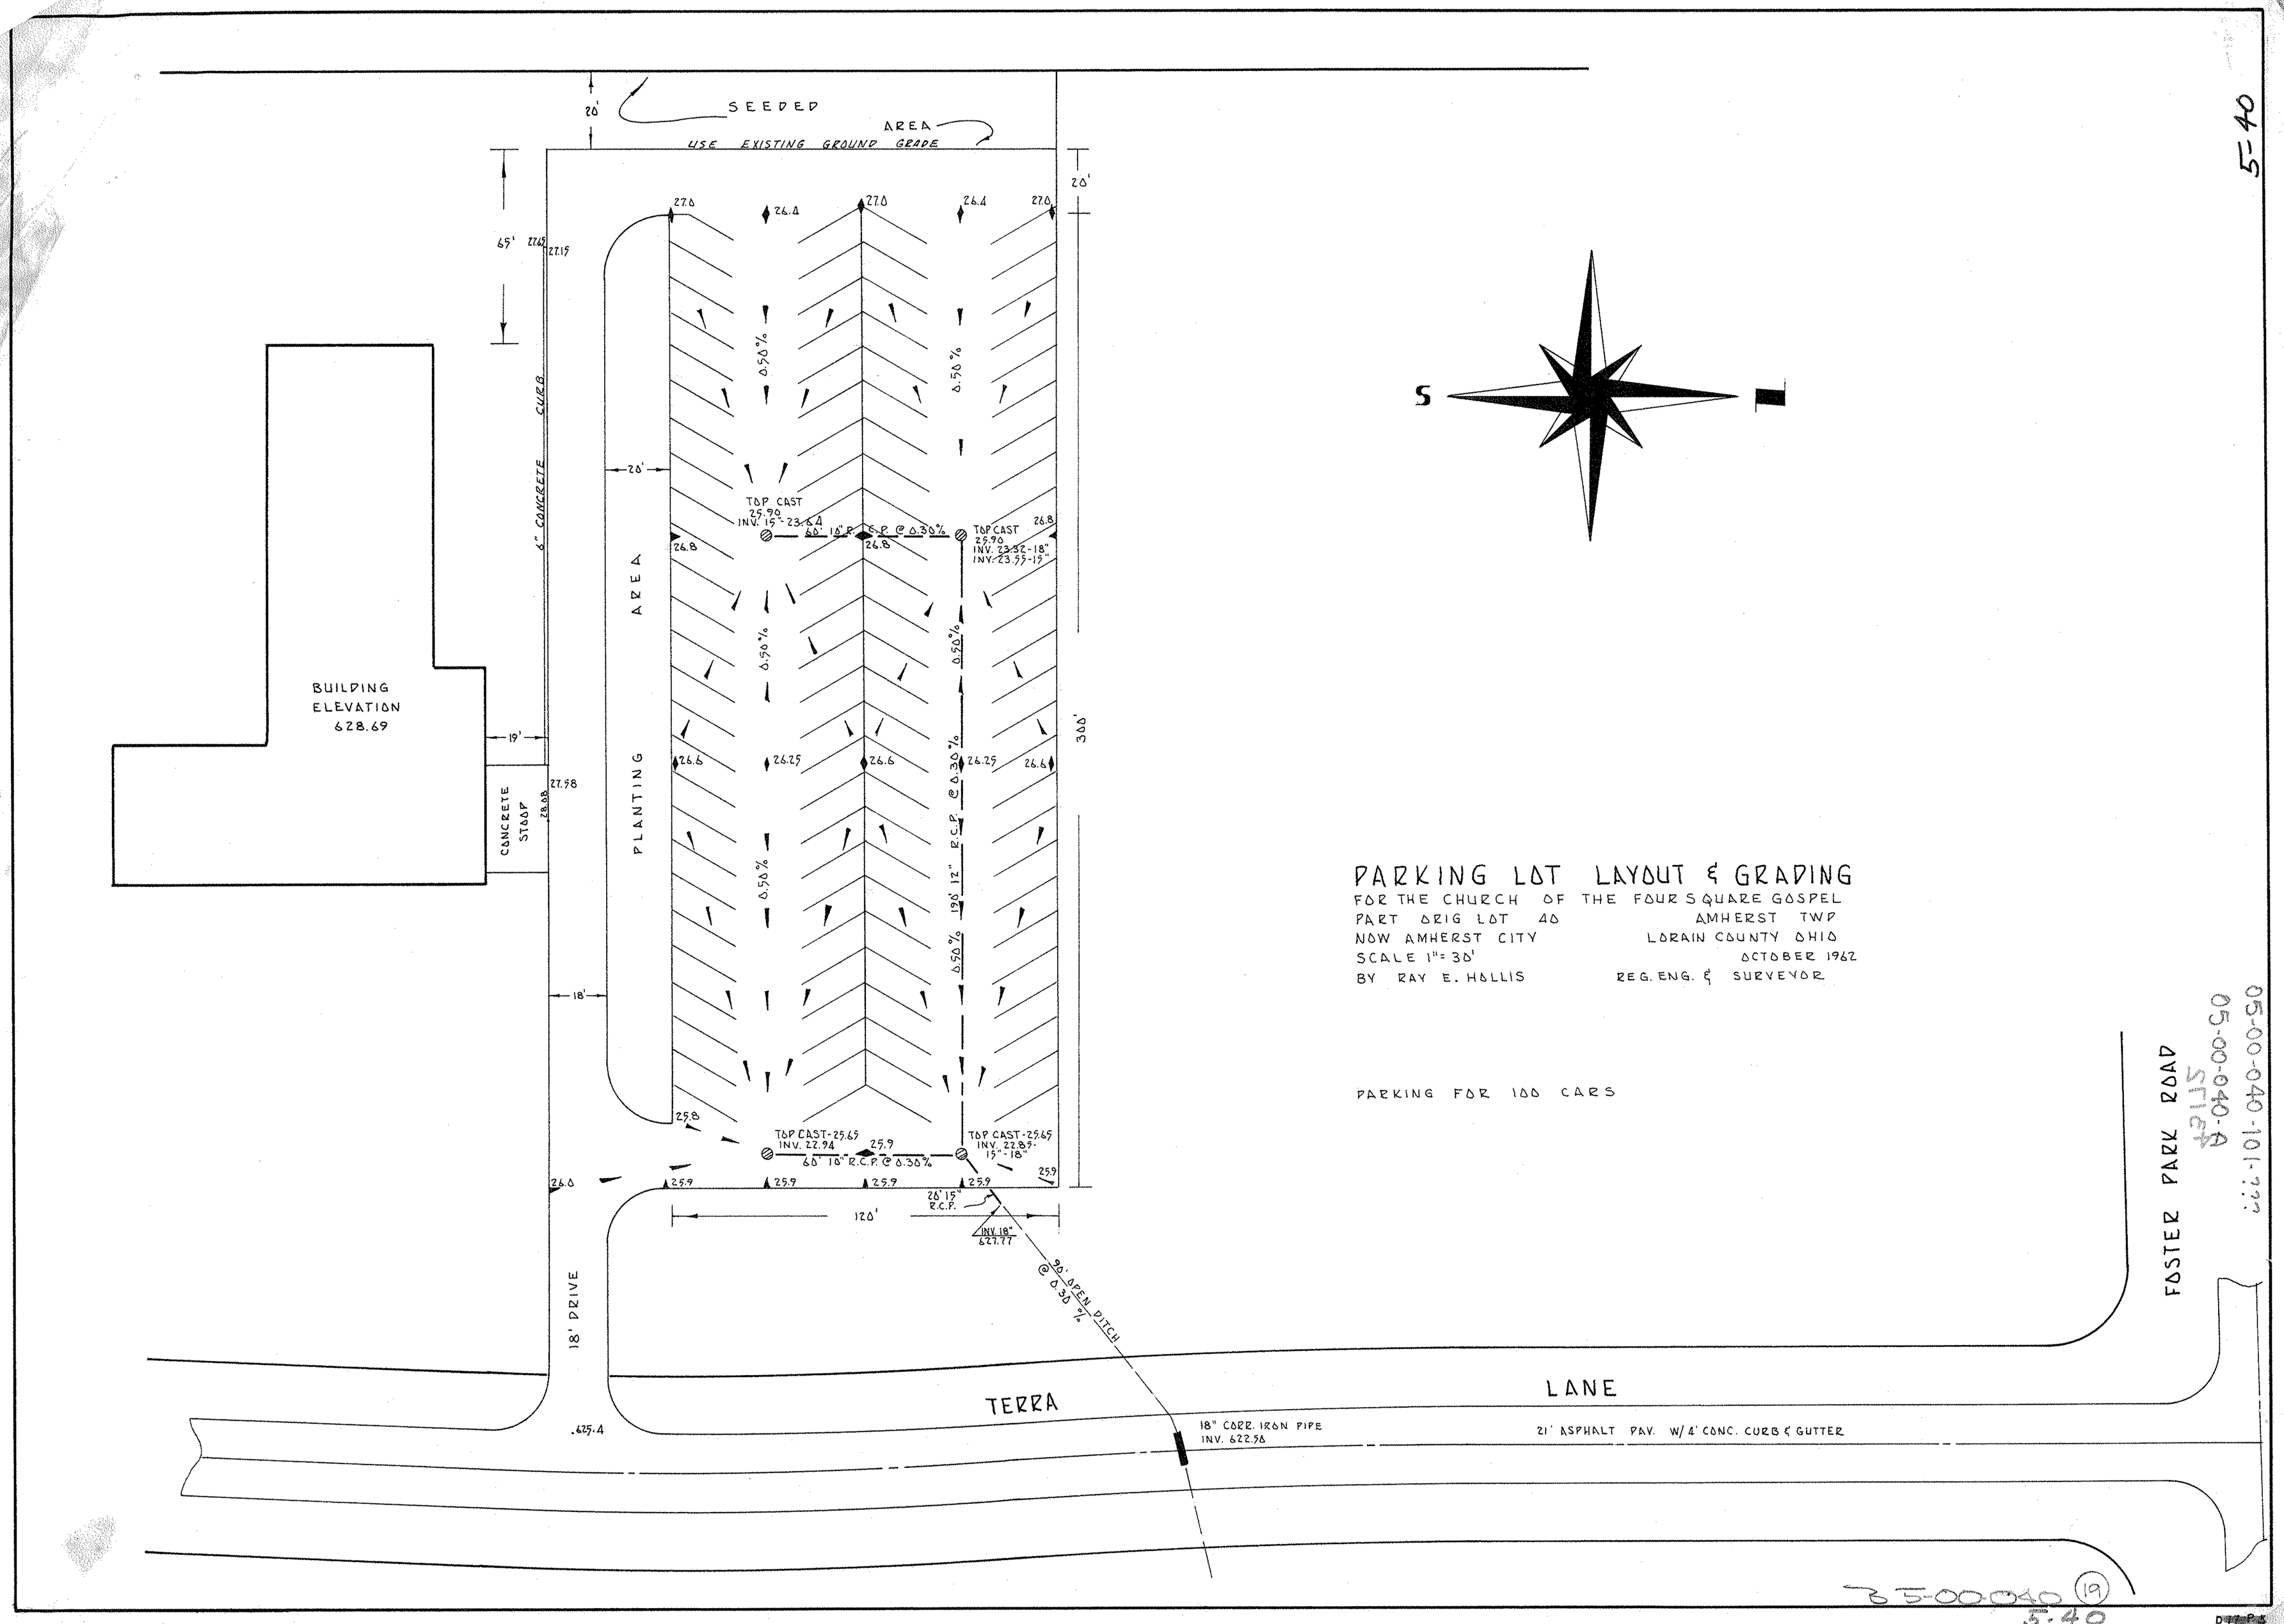

PARKING LOT LAYOUT & GRADING

FOR THE CHURCH OF THE FOUR SQUARE GOSPEL
PART ORIG LOT 40 AMHERST TWP
NOW AMHERST CITY LORAIN COUNTY OHIO
SCALE 1" = 30' OCTOBER 1962
BY RAY E. HOLLIS REG. ENG. & SURVEYOR

PARKING FOR 100 CARS

05-00-040-101-???
05-00-040-A
STIEF

5-40

05-00-040 (19)
5.40