02-01-003
004
005
006

43188

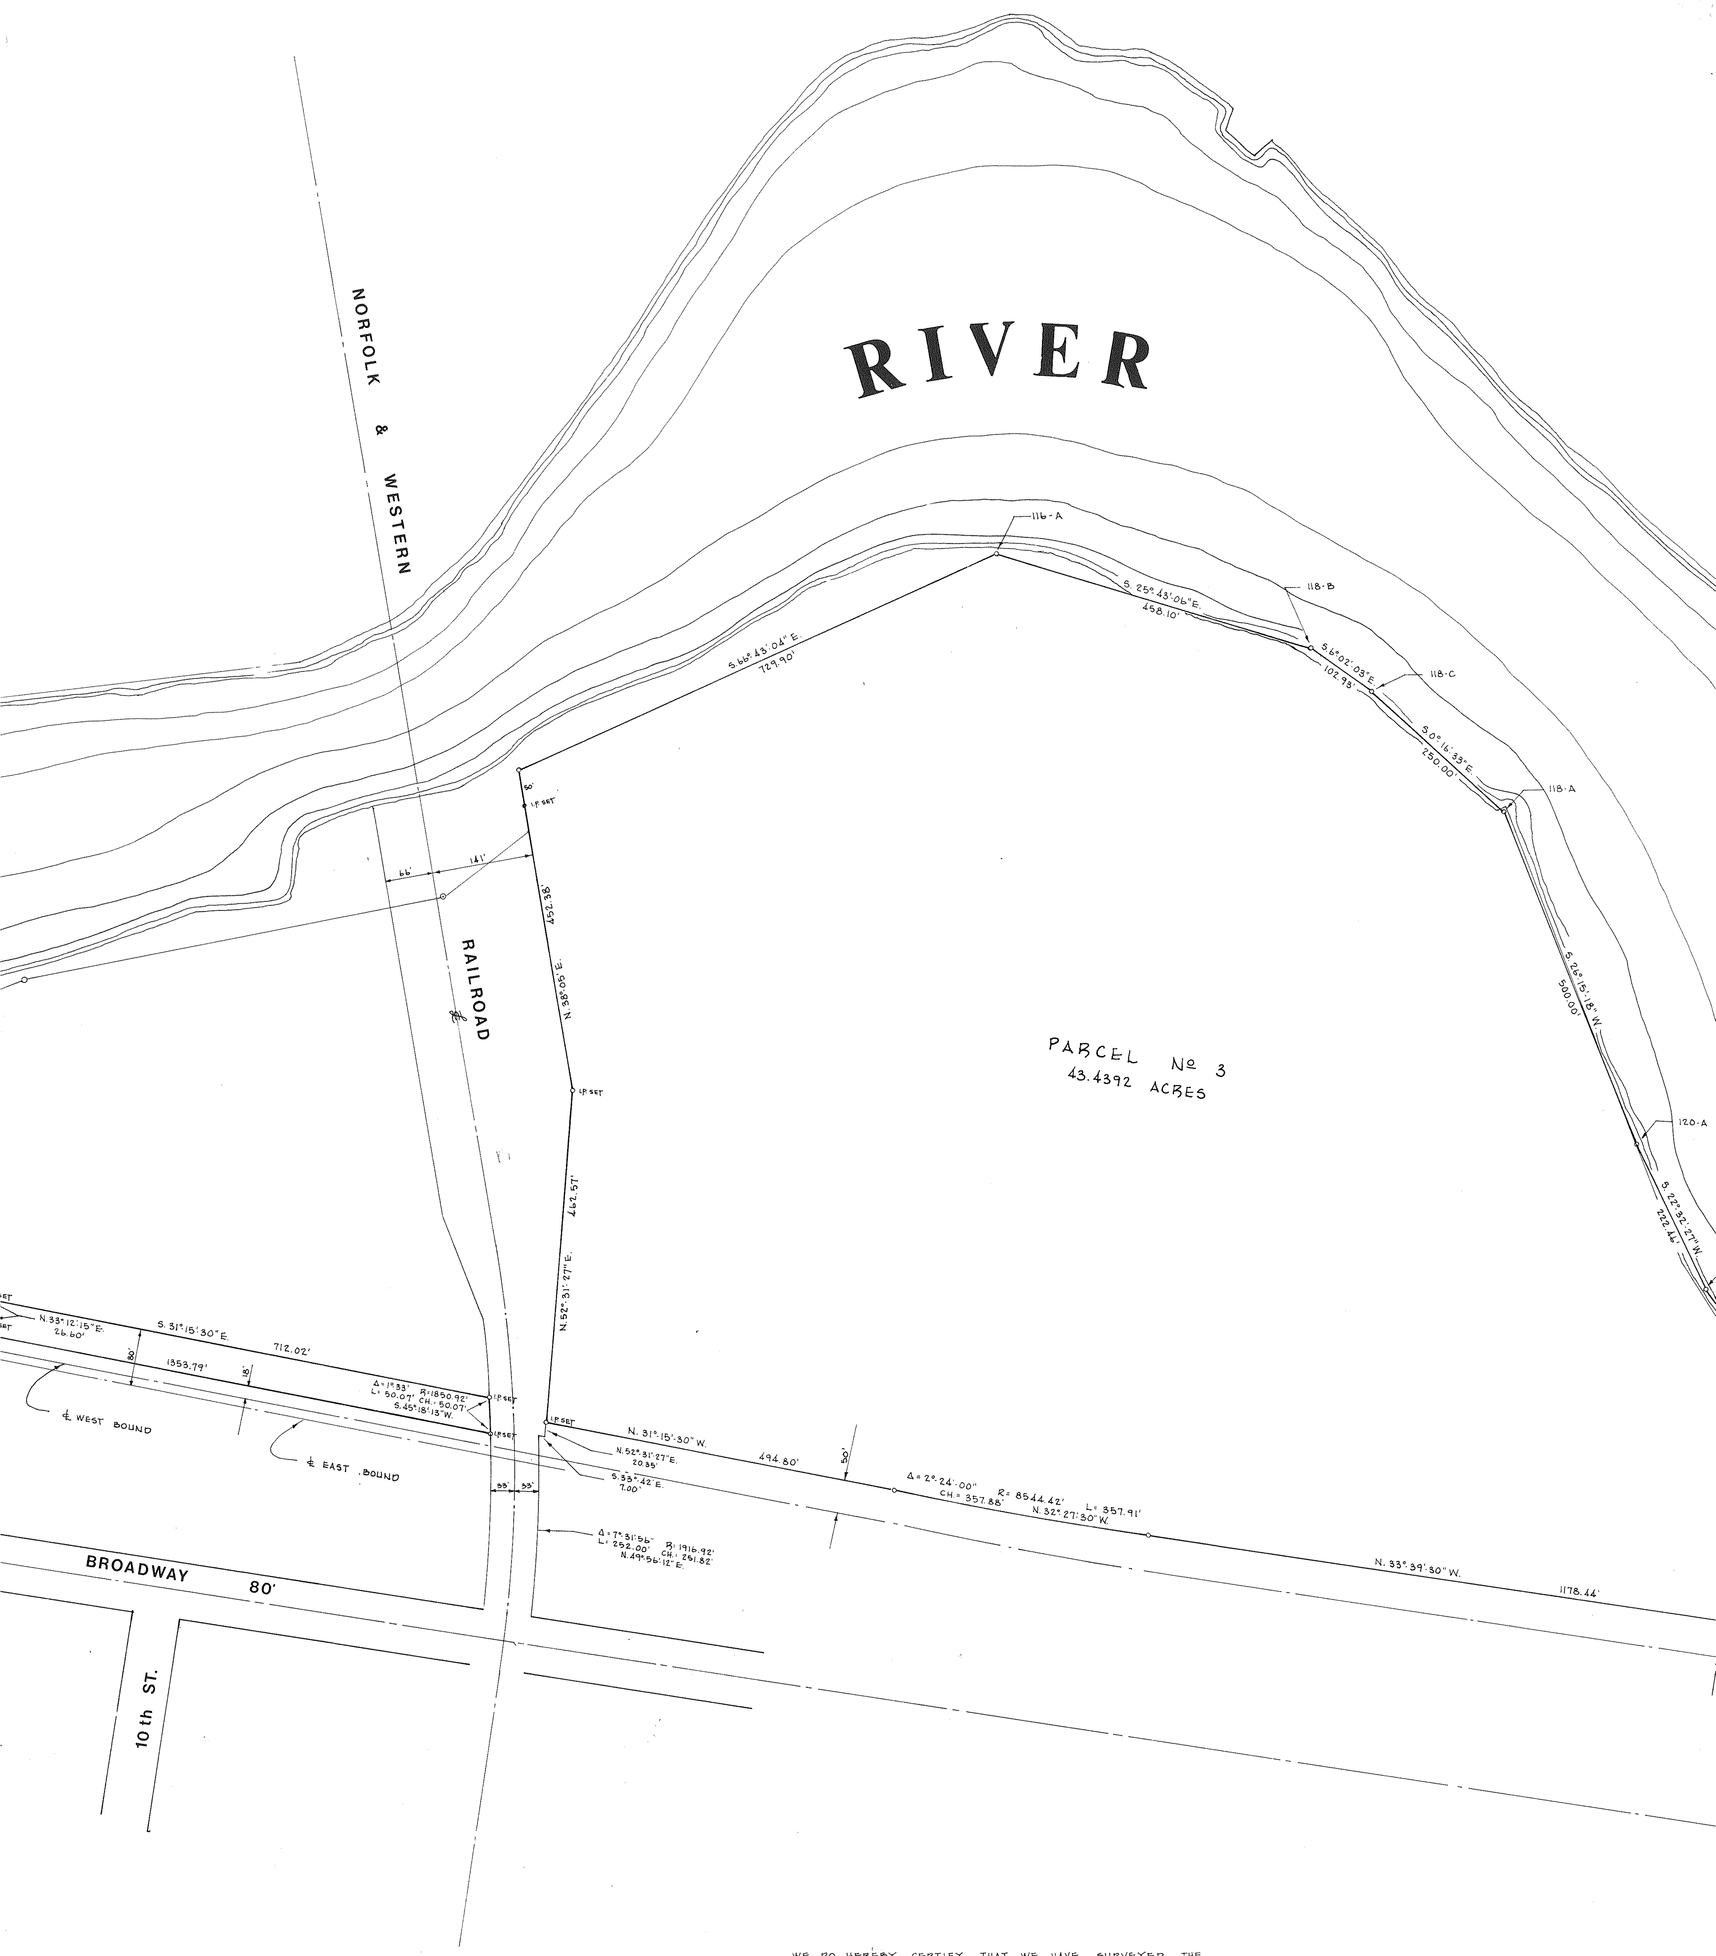

WE DO HEREBY CERTIFY THAT WE HAVE SURVEYED THE PREMISES AND PREPARED THE ATTACHED PLAT AND THAT SAID PLAT IS CORRECT.

BY: Rodger G. Simon

RODGER G. SIMON
REGISTERED SURVEYOR, NO. 5101
LAUNDON SIMON CAHL & ASSOC.

REVISED AUG 19 '80 EASEME
REVISED 3-24-80 ADDN. of PCL