02-01-003
02-01-004
02-01-005
02-01-006

P01E7

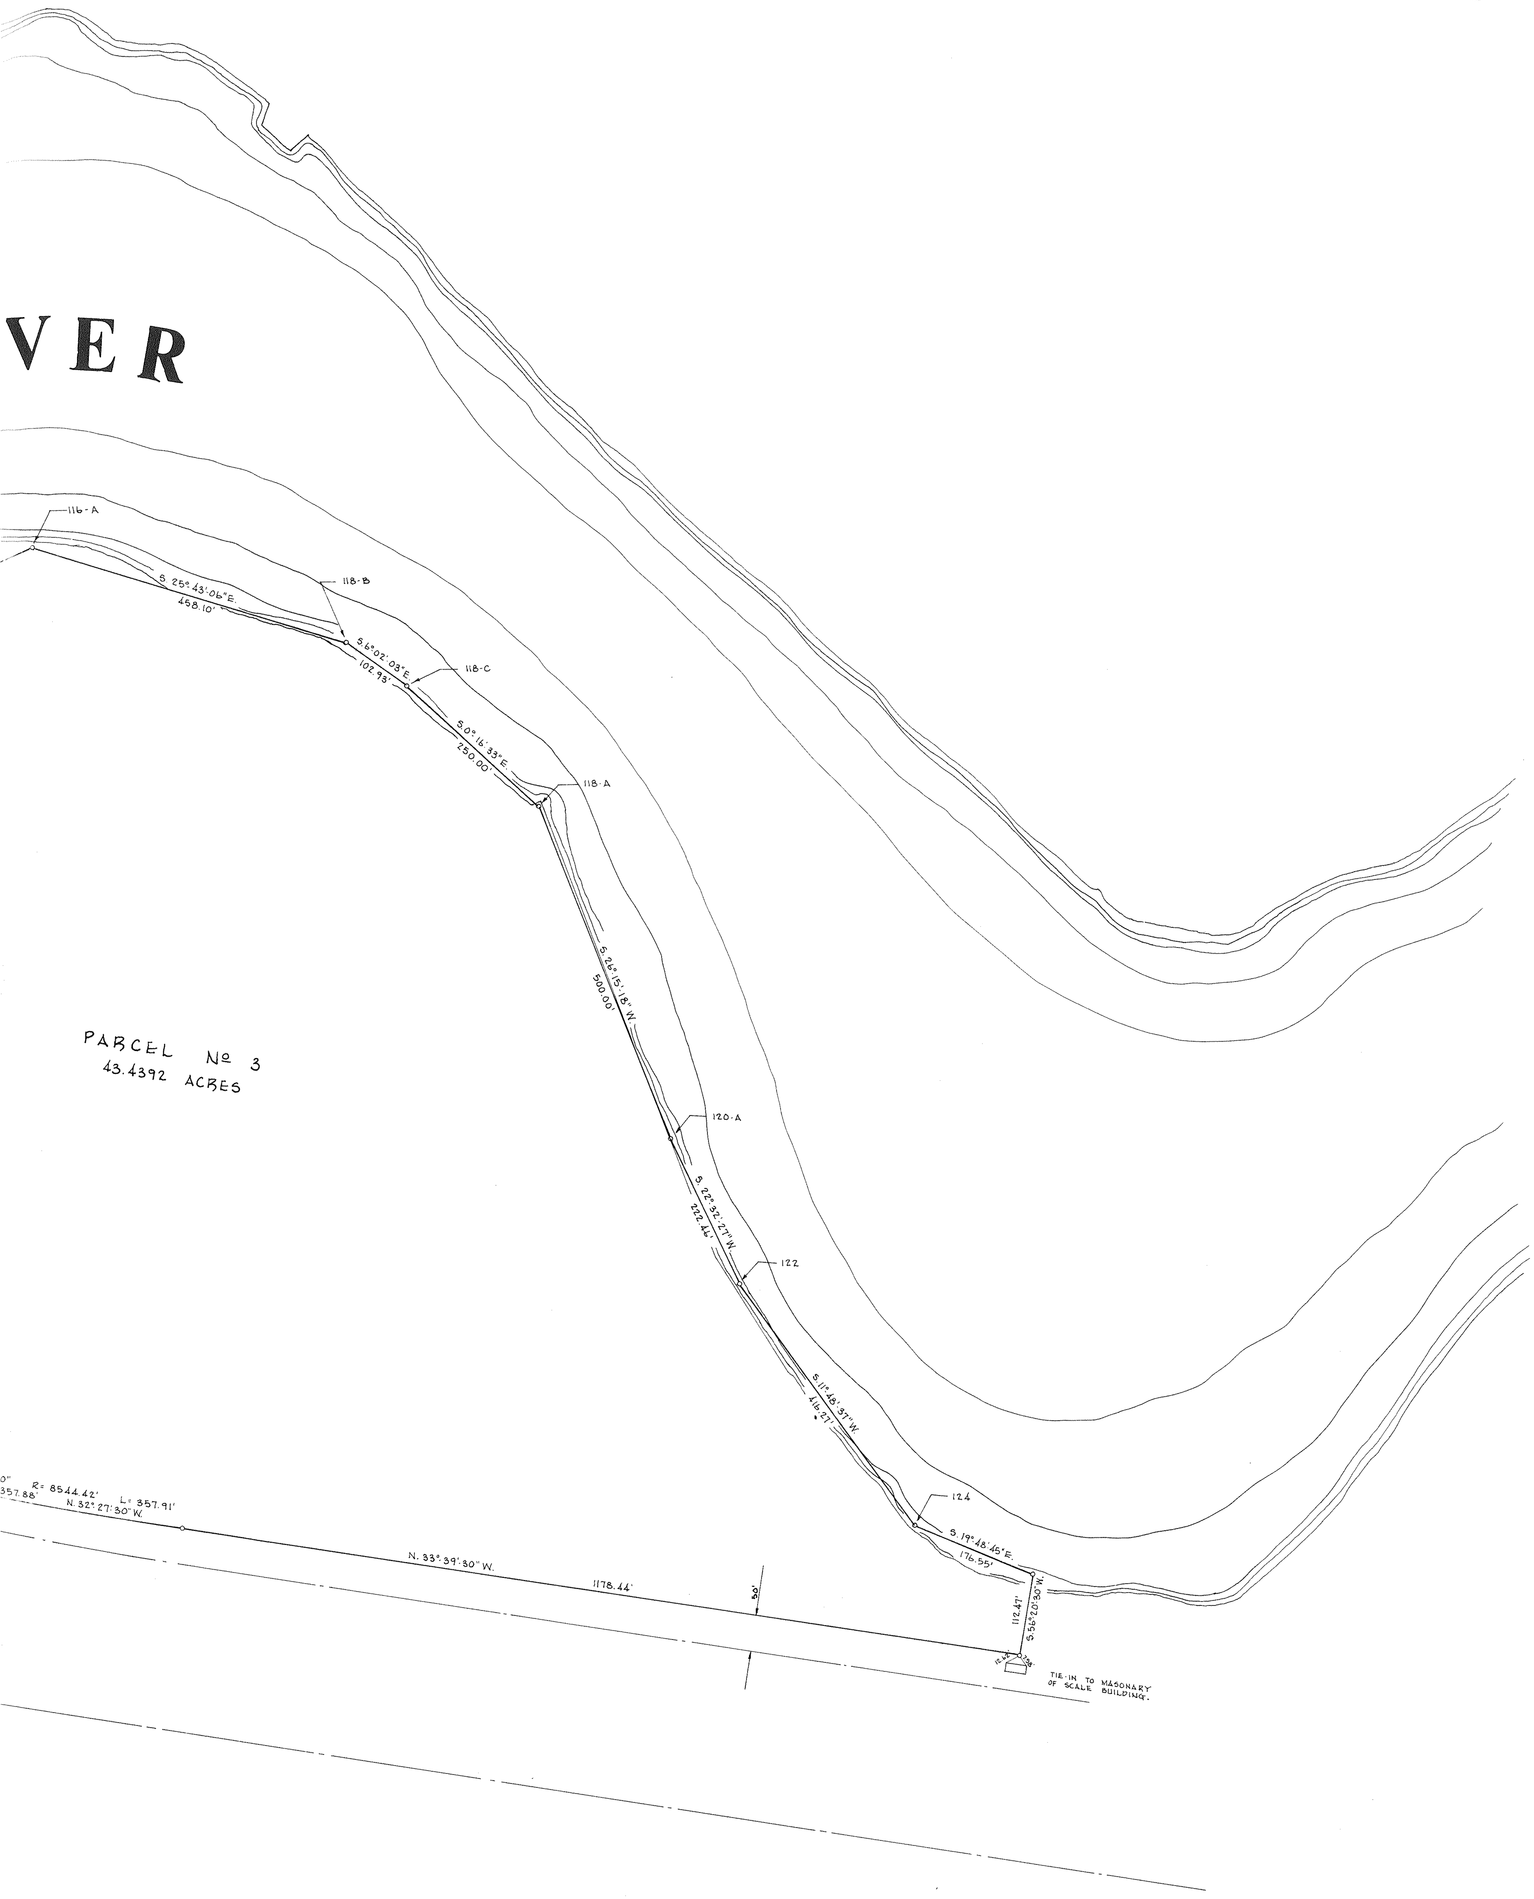

THAT WE HAVE SURVEYED THE
THE ATTACHED PLAT AND THAT
T
BY:
RODGER G. SIMON
REGISTERED SURVEYOR, NO. 5101
LAUNDON · SIMON · CAHL & ASSOC.

REVISED AUG 17 '80 EASEMENTS R.R.
REVISED 9-24-80 ADDN. of PCL. Nº 1-B-1 R.G.S.

survey of

BALTIMORE & OHIO RAILROAD PROPERTY

for the REPUBLIC STEEL CORPORATION

O.L.'s 3,4,5,&6, Tract 1, Black River Township,
City of Lorain, Lorain County, State of Ohio.
Scale 1' = 100' March 1979
LAUNDON SIMON CAHL & ASSOC #79-845 f.b. 202 A