04-00-023-107-029
030
068
069
070
071

04-00-023-F

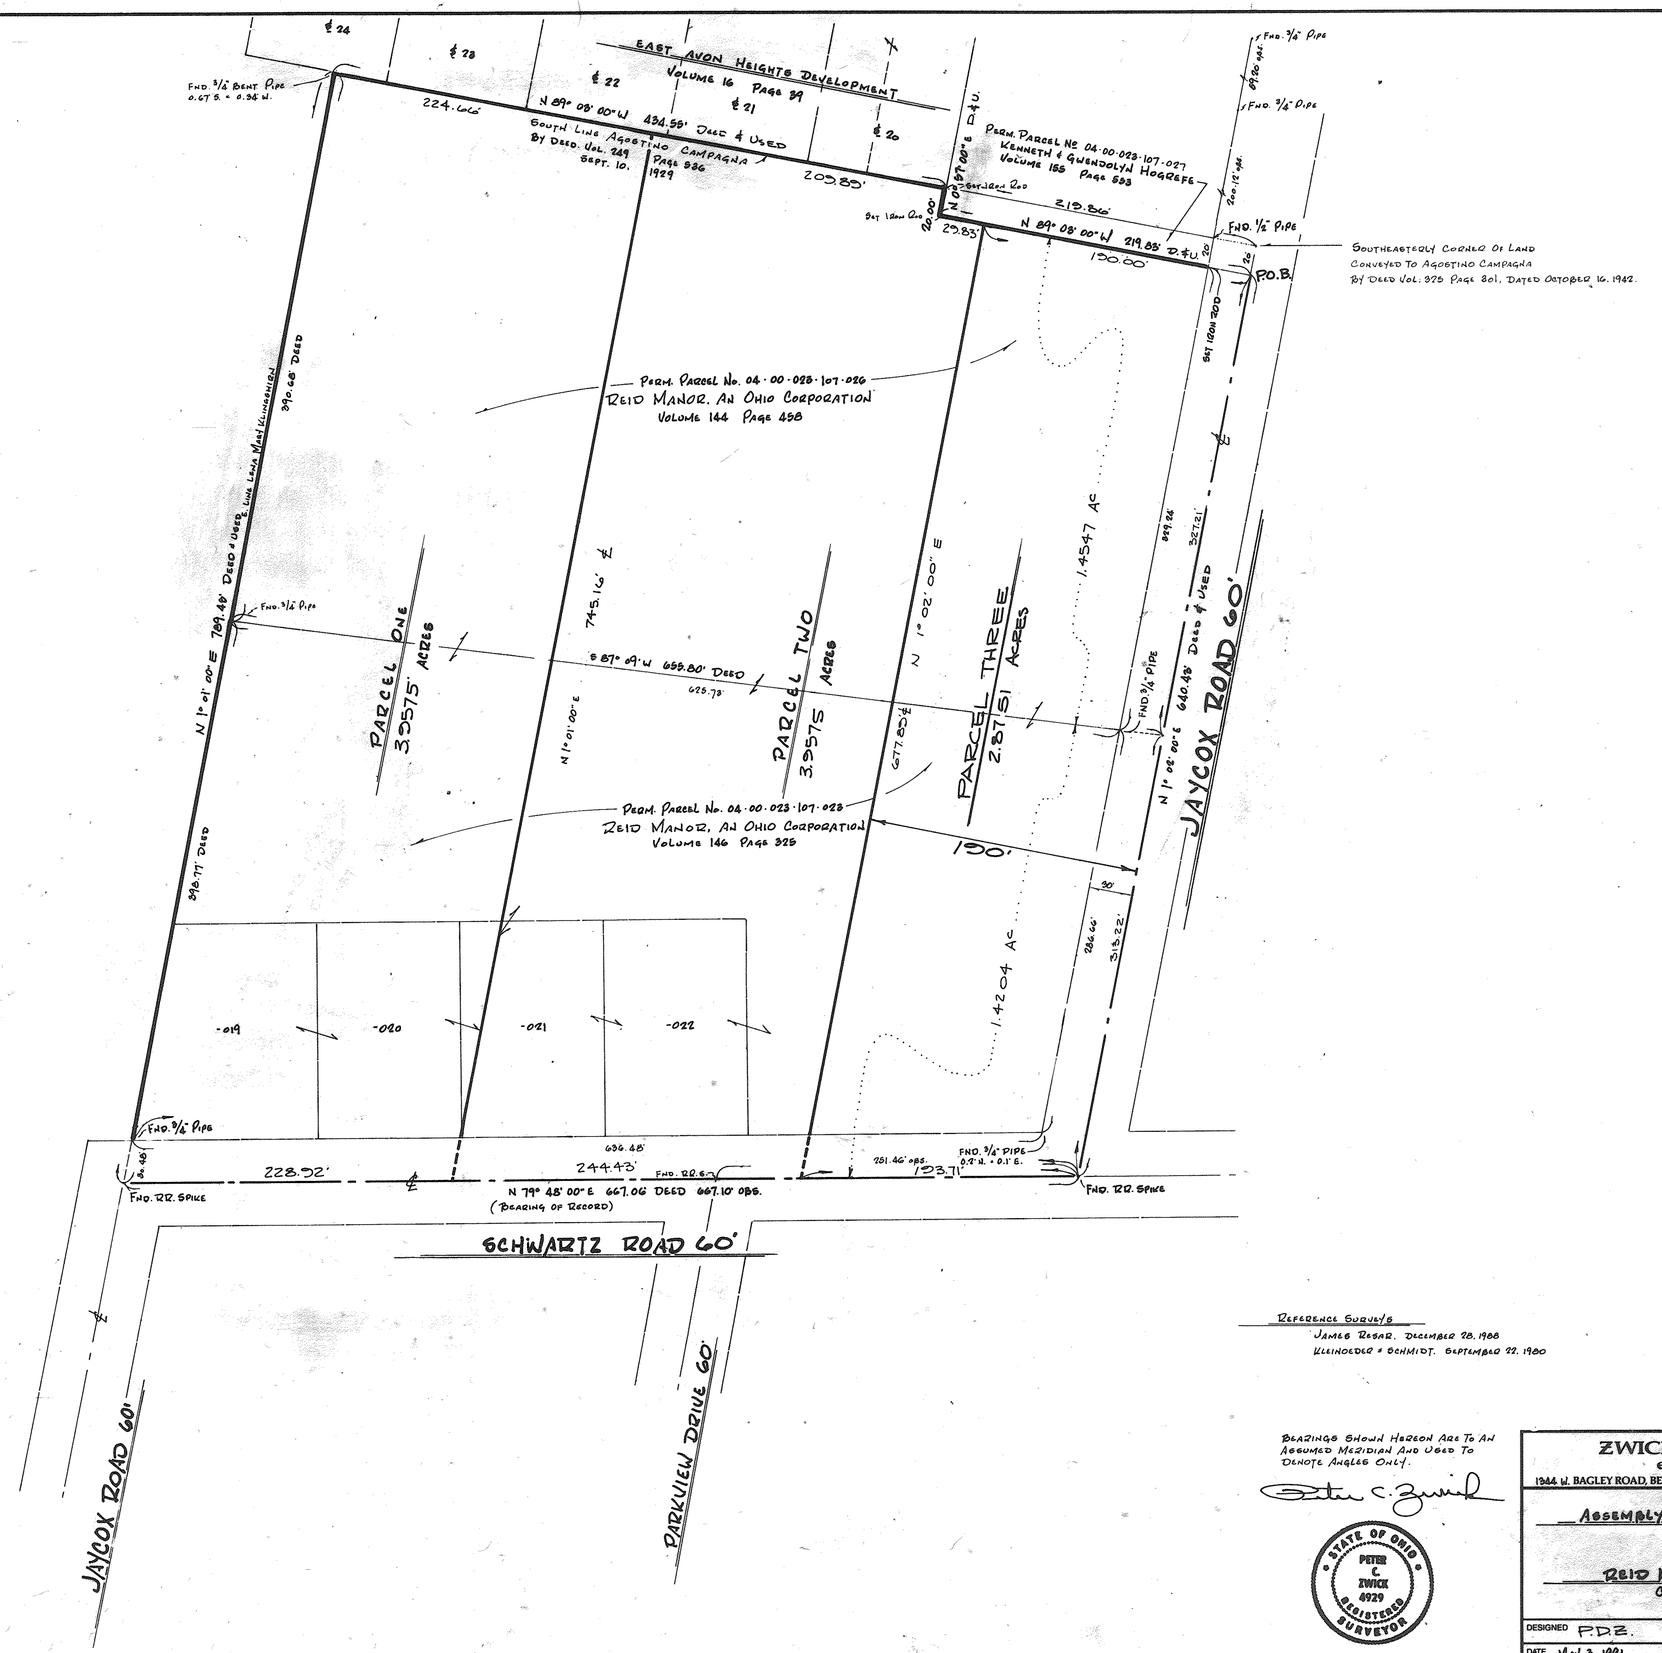

REFERENCE SURVEYS
JAMES RESAR. DECEMBER 28. 1988
KLEINOEDER & SCHMIDT. SEPTEMBER 22. 1980

BEARINGS SHOWN HEREON ARE TO AN ASSUMED MERIDIAN AND USED TO DENOTE ANGLES ONLY.

Peter C. Zwick

STATE OF OHIO
PETER C. ZWICK
4929
REGISTERED SURVEYOR

ZWICK ASSOCIATES, INC.
engineers • surveyors
1944 W. BAGLEY ROAD, BEREA, OHIO 44017 - 2912 (216) 891-1492

ASSEMBLY AND LOT SPLIT PLAT
FOR
REID MANOR, AN OHIO CORPORATION
CITY OF AVON, LORAIN COUNTY, OHIO
ORIGINAL AVON TOWNSHIP LOT 23

DESIGNED P.D.Z.	DRAWN D.	CHECKED P.D.Z.
DATE MAY 3. 1991	REVISED JUNE 8, 1991	SCALE 1" = 50'

JULY 17, 1991
AUG. 21, 1991
OCT. 11, 1991