19-G
19-F

19-02-030.000
19-02-029.000

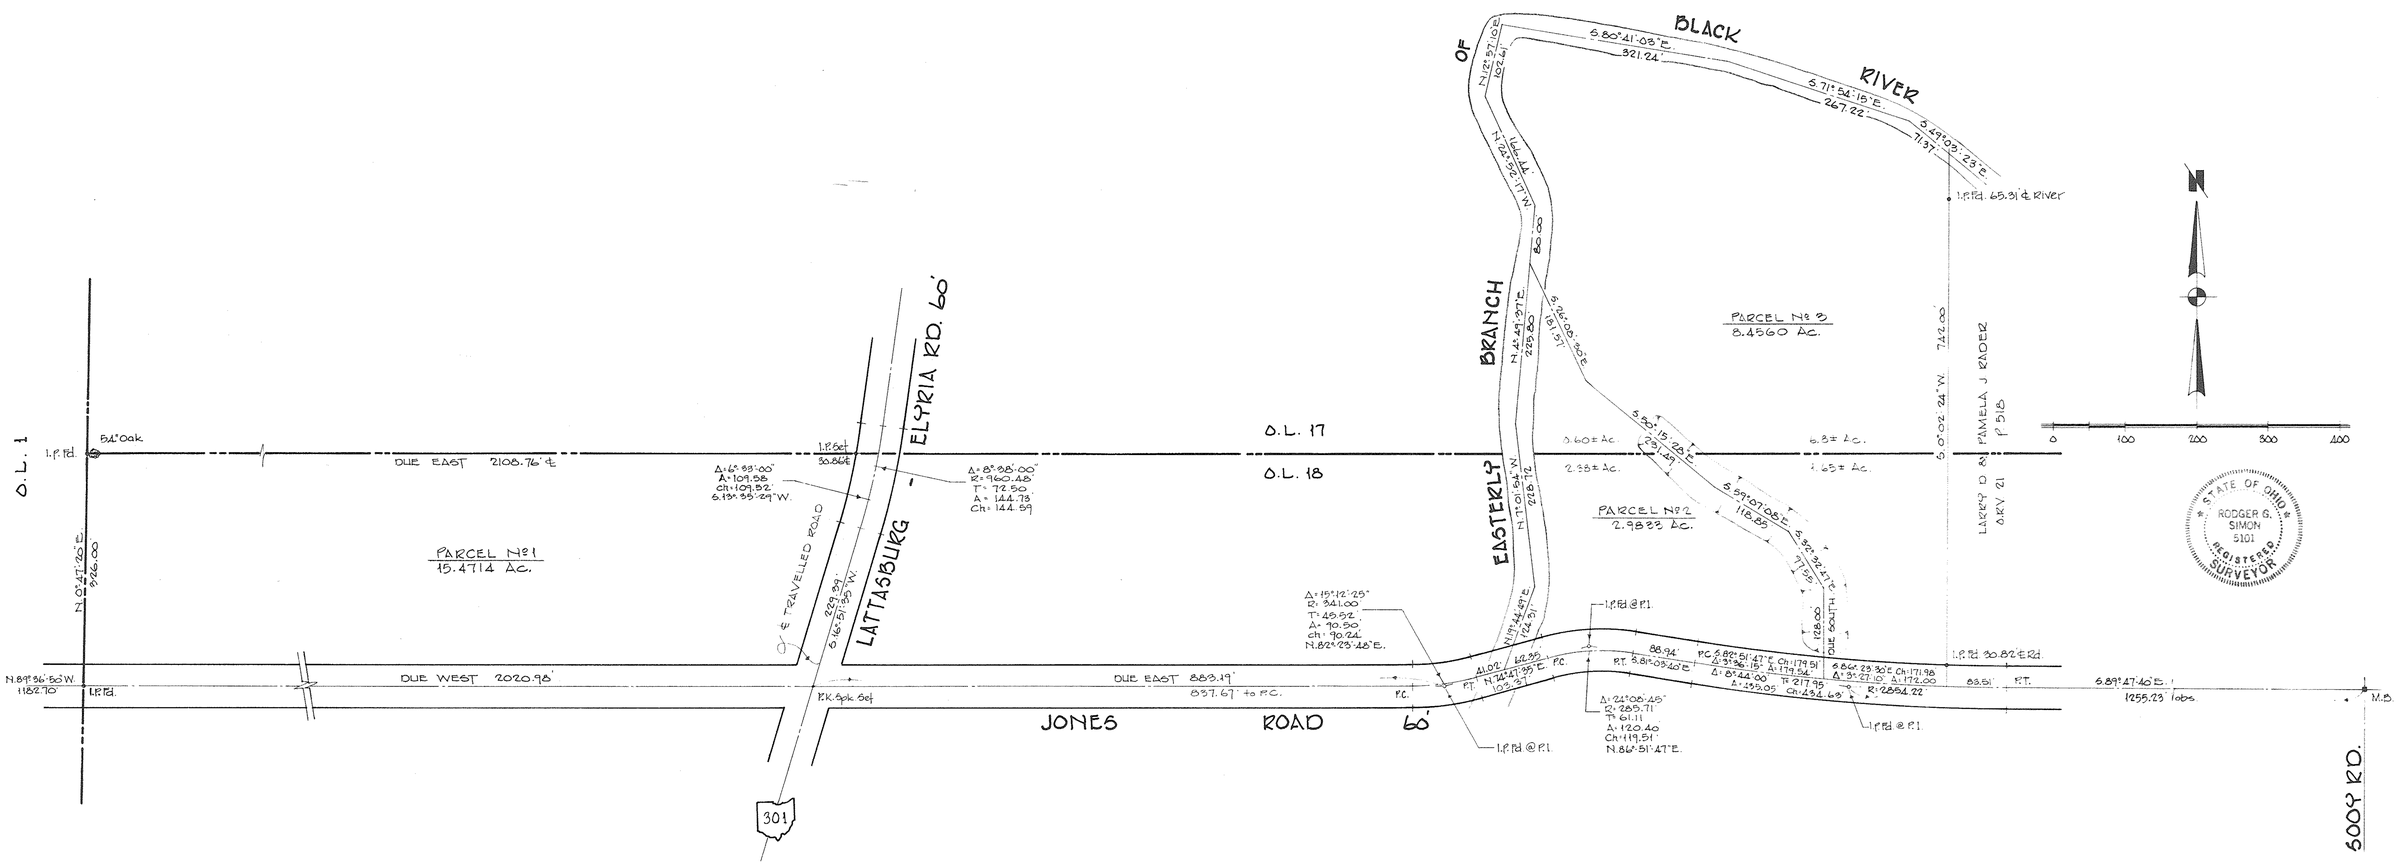

SURVEY FOR

ESTATE of MURICE F. ZIMMERMAN

PART of O.L.'s 17 & 18 in SEC. 2 of PENFIELD TOWNSHIP
COUNTY of LORAIN STATE of OHIO

SCALE 1"=100 JULY, 1990

LAUNDON • SIMON • CAHL & ASSOC.
ENGINEERS SURVEYORS
106 MIDDLE AVE. ELYRIA, O. 44035

90-1947

253