16-00-001-101-???
16-00-001-A

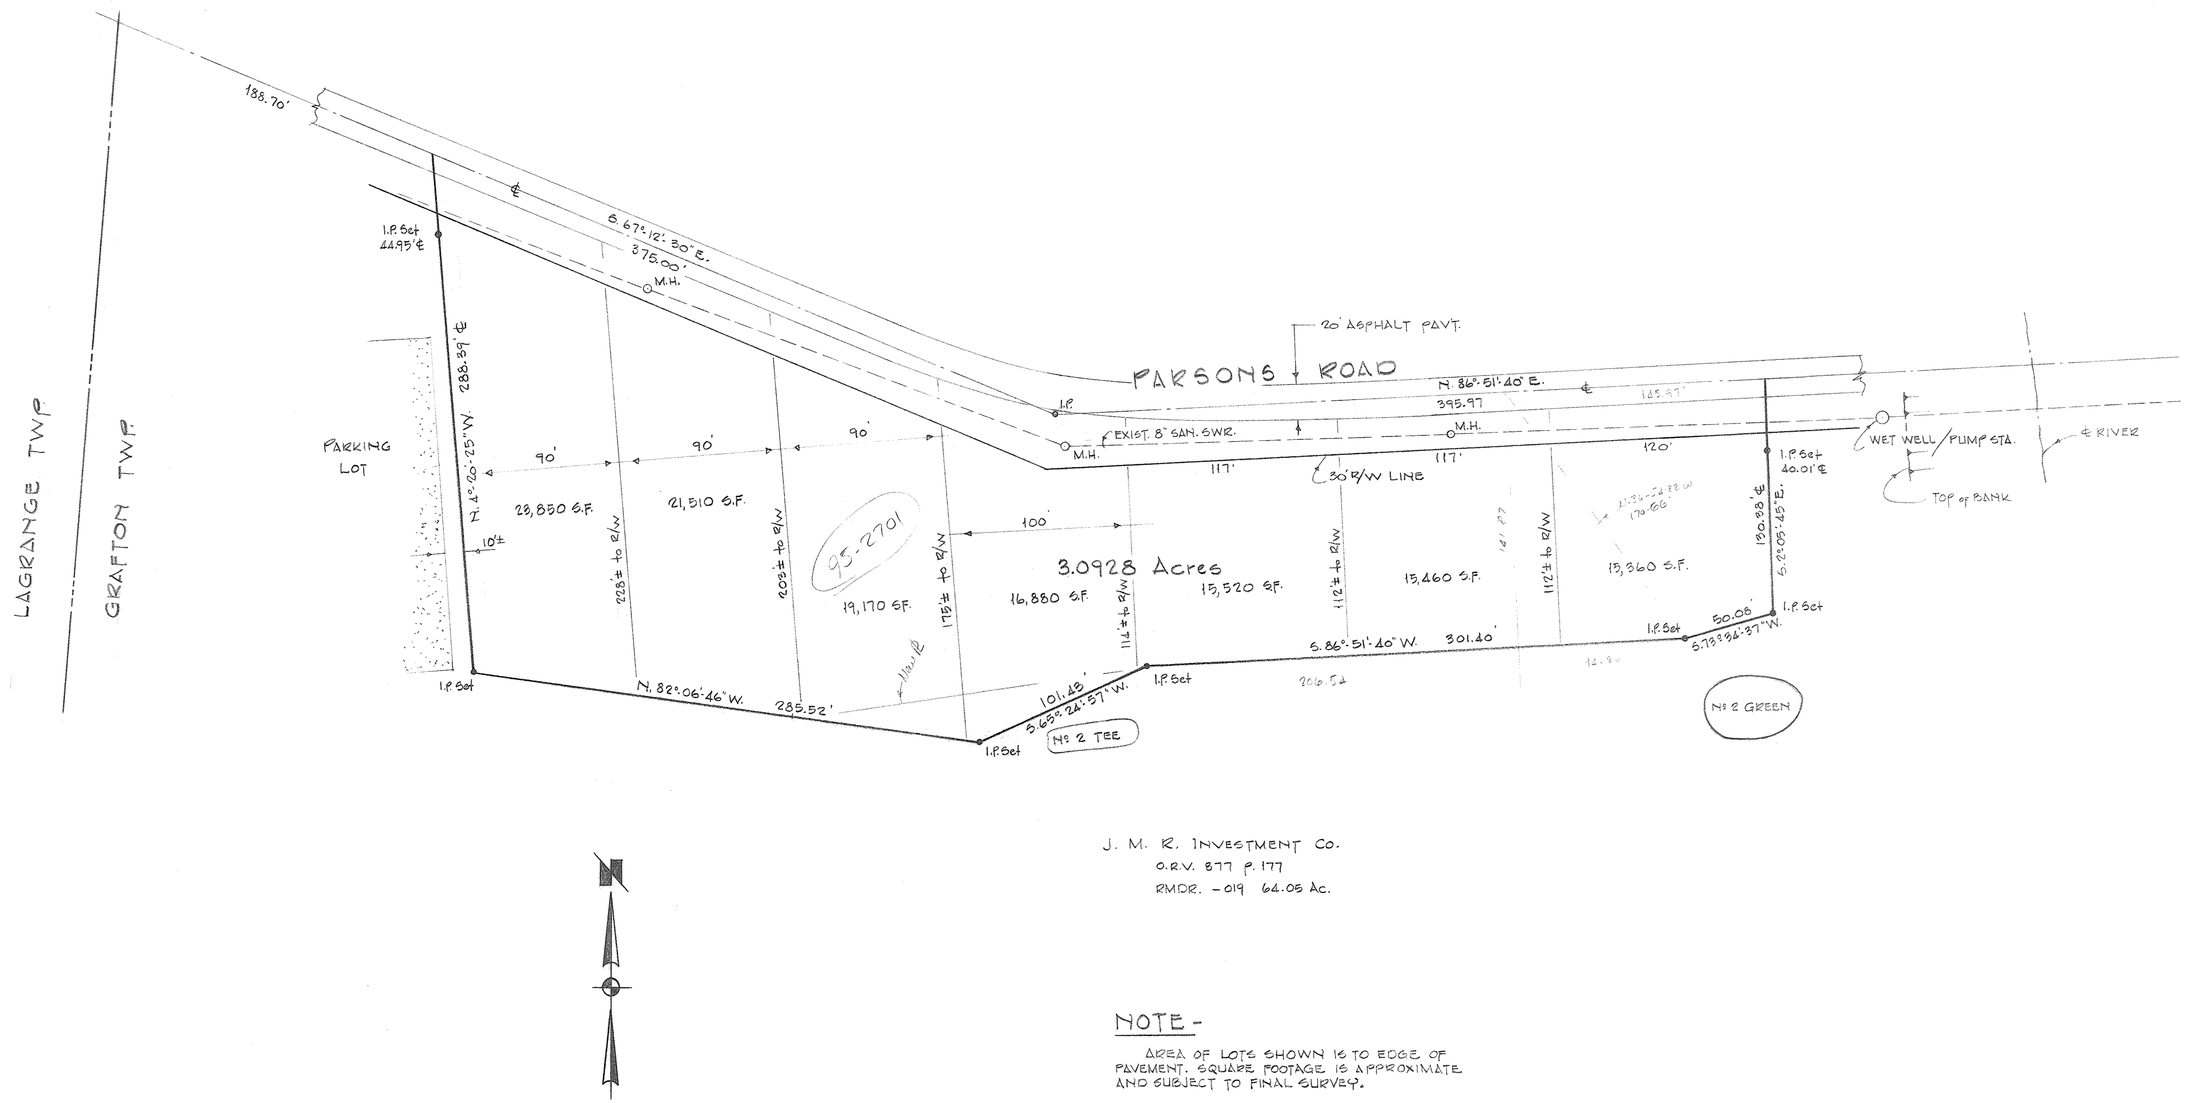

J. M. R. INVESTMENT CO.
O.R.V. 877 P. 177
RMDR. -019 64.05 Ac.

NOTE -

AREA OF LOTS SHOWN IS TO EDGE OF PAVEMENT. SQUARE FOOTAGE IS APPROXIMATE AND SUBJECT TO FINAL SURVEY.

SURVEY FOR

HERITAGE CLASSIC HOMES INC.

PART OF O.L. 1 OF THE TOWNSHIP OF GRAFTON — VILLAGE OF GRAFTON
COUNTY OF LORAIN — STATE OF OHIO

SCALE 1"=40' — SEPTEMBER, 1994

LAUNDON • SIMON • CAHL & ASSOC.
ENGINEERS — SURVEYORS
110 MIDDLE AVE. ELYRIA, O. 44035

JOB Nº 94-2651 — FB. 233 P. 51

309