06-25-001-101-???
6-1

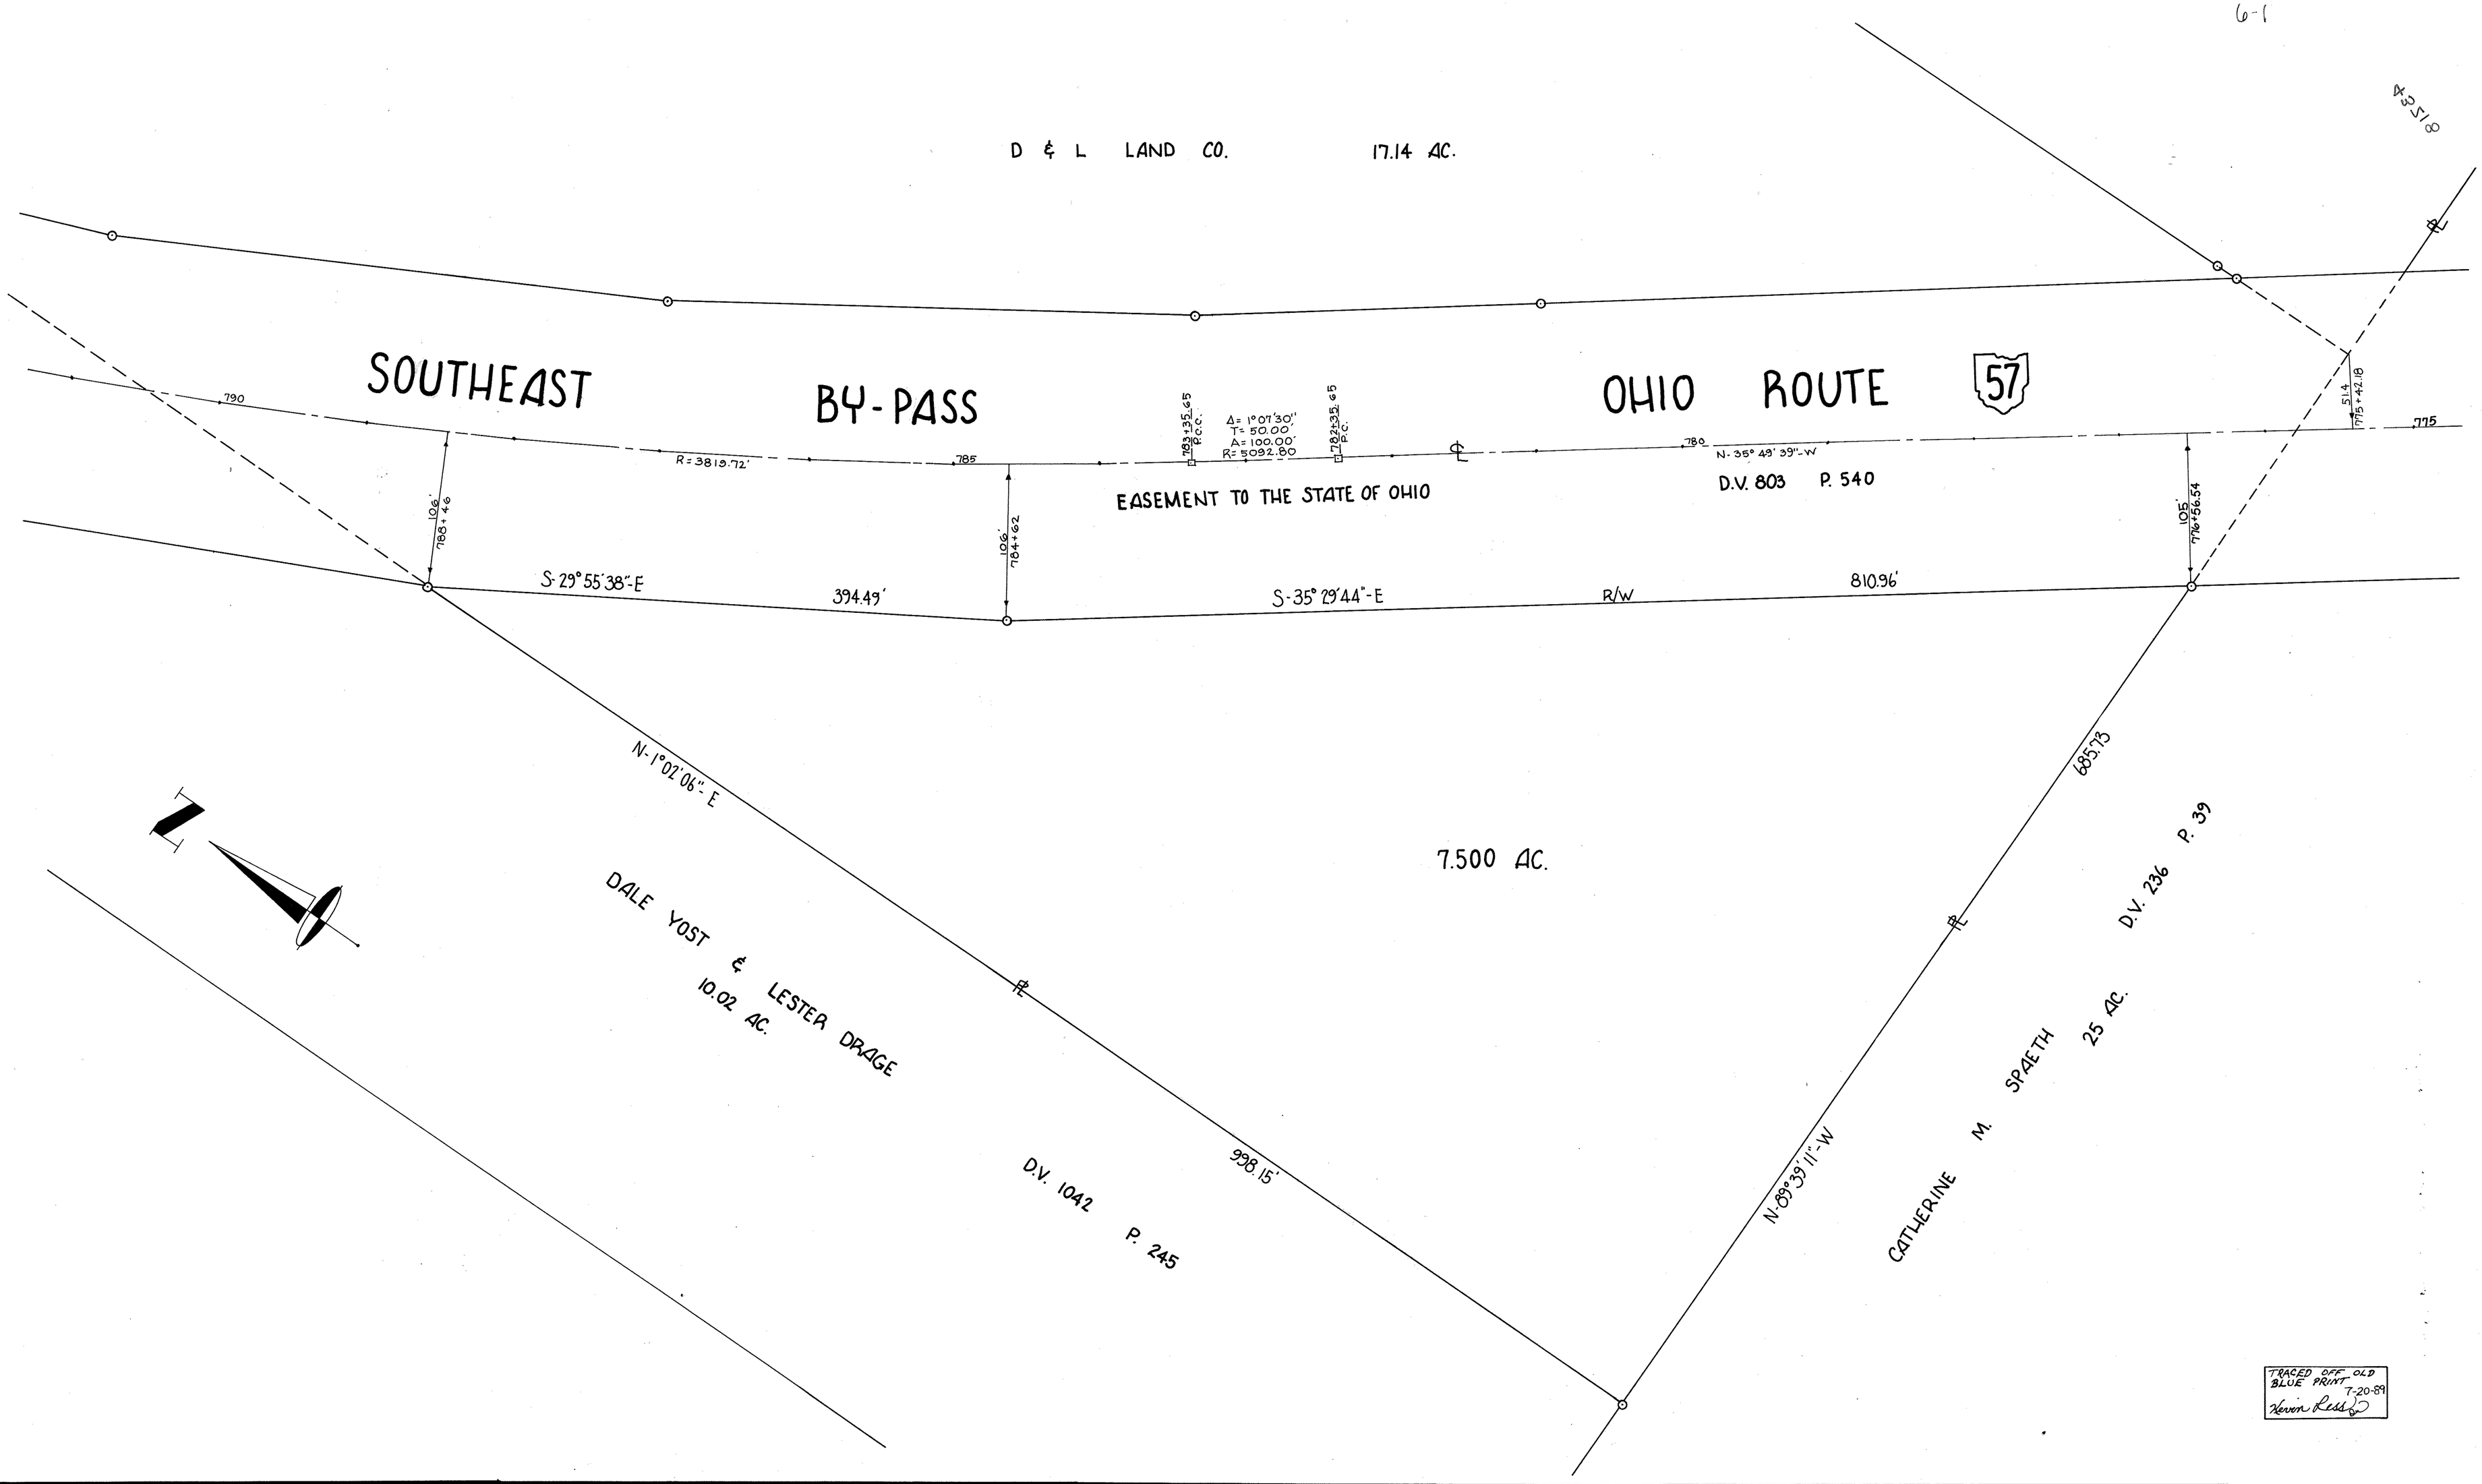

TRACED OFF OLD BLUE PRINT 7-20-89 Kevin Ress

No.	Date	Description	By

REVISIONS

PROJECT

SURVEY OF PART OF ELYRIA TOWNSHIP
ORIGINAL LOT Nº 1 ~ E. OF BLACK RIVER

CITY OF ELYRIA COUNTY OF LORAIN STATE OF OHIO

PREPARED FOR:

DALE YOST

Drawn by: DL
Checked by:
App. by:
Scale: 1" = 50'
Date: 3-15-77

KLEINOEDER · SCHMIDT and ASSOCIATES

ENGINEERS — SURVEYORS — CONSULTANTS in LAND PLANNING

ELYRIA - NORWALK - MEDINA OHIO

JOB NO 69-287