07-00-028-900-003

07-00-028-A

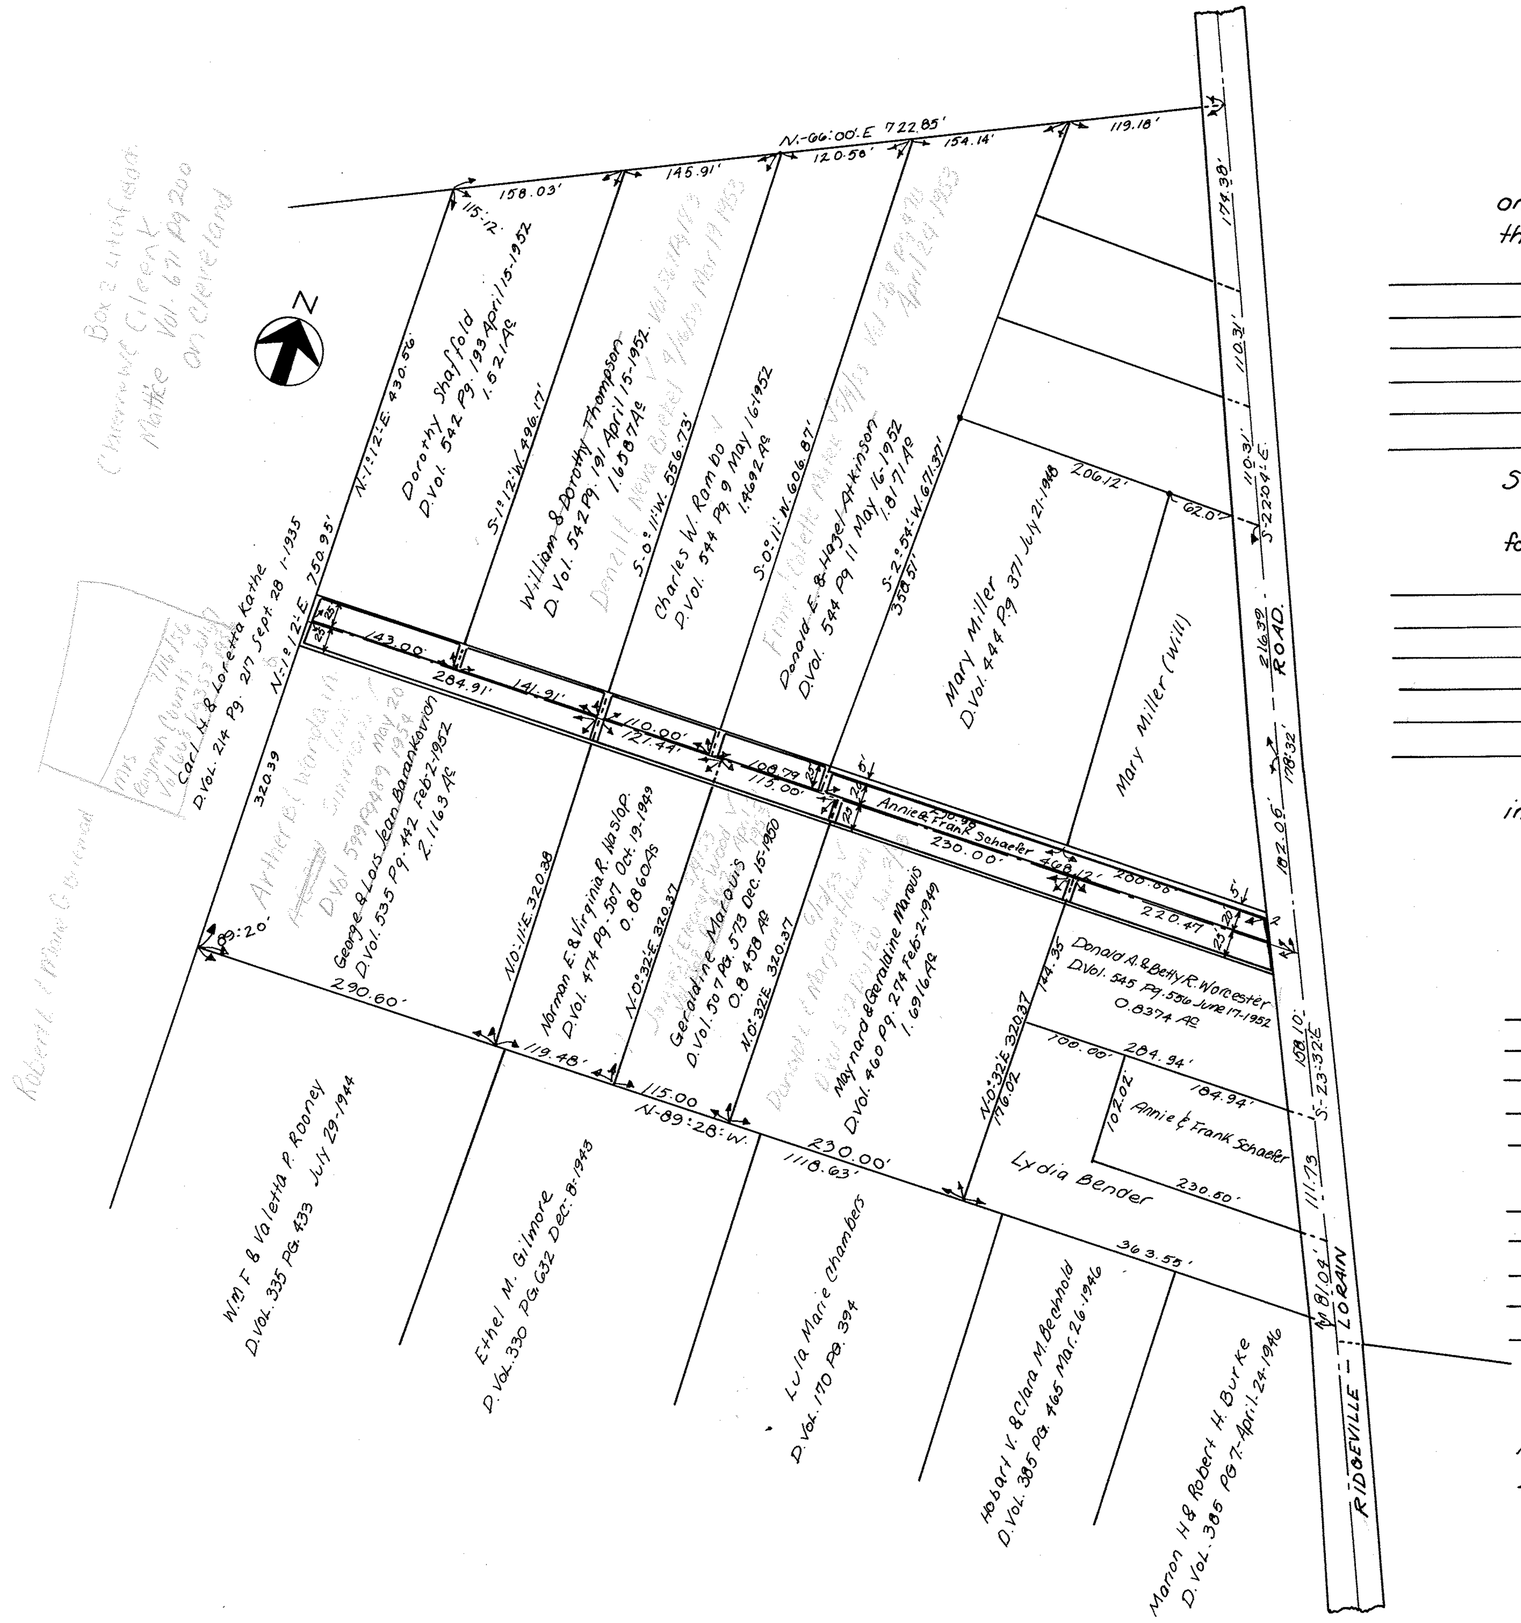

We the undersigned owners in fee simple of the land shown on this plat hereby dedicate to public use as a legal highway the land hereon shown outlined in red shade

State of Ohio:-
County of Lorain S.S. Before me a Notary Public in and for said County of Lorain appeared the afore named

Who acknowledge the signing of the foregoing instrument to be their own free act and deed.

Signed this ____ day of _____
Notary Public _____

The within Dedication is hereby approved and accepted

Board of Zoning Commissioners

Board of Township Trustees

Recieved for Recording
_____ 1953 at ____ O'clock
Recorded in Volume _____ Page _____
_____ County Recorder

Note:-
All deeds mention Schaefer Drive proposed as 40 feet wide and iron pins were set at 20 feet at right angles from center line. Schaefer Drive to be dedicated as 50 feet wide. All dimensions for property line start at center line of Drive except that of Mary Miller, whose line starts 20 feet North of ℄ of Drive.

DEDICATION PLAT OF
SHAEFER DRIVE 50 FT. WIDE
THROUGH PROPERTIES AS SHOWN
ORIGINAL LOT 28 RIDGVILLE TOWNSHIP
LORAIN COUNTY OHIO
SCALE 1" = 100 FT. JANUARY-12-1953
C.E. Penfound Registered Surveyor

TRACED OFF OLD BLUE PRINT 7-21-89 Kevin Lass