EAST RIVER RD SEC-C
RIDGEVILLE-LORAIN RD. SEC-D
SHEFFIELD LAKE VILLAGE
LORAIN COUNTY OHIO

7/27

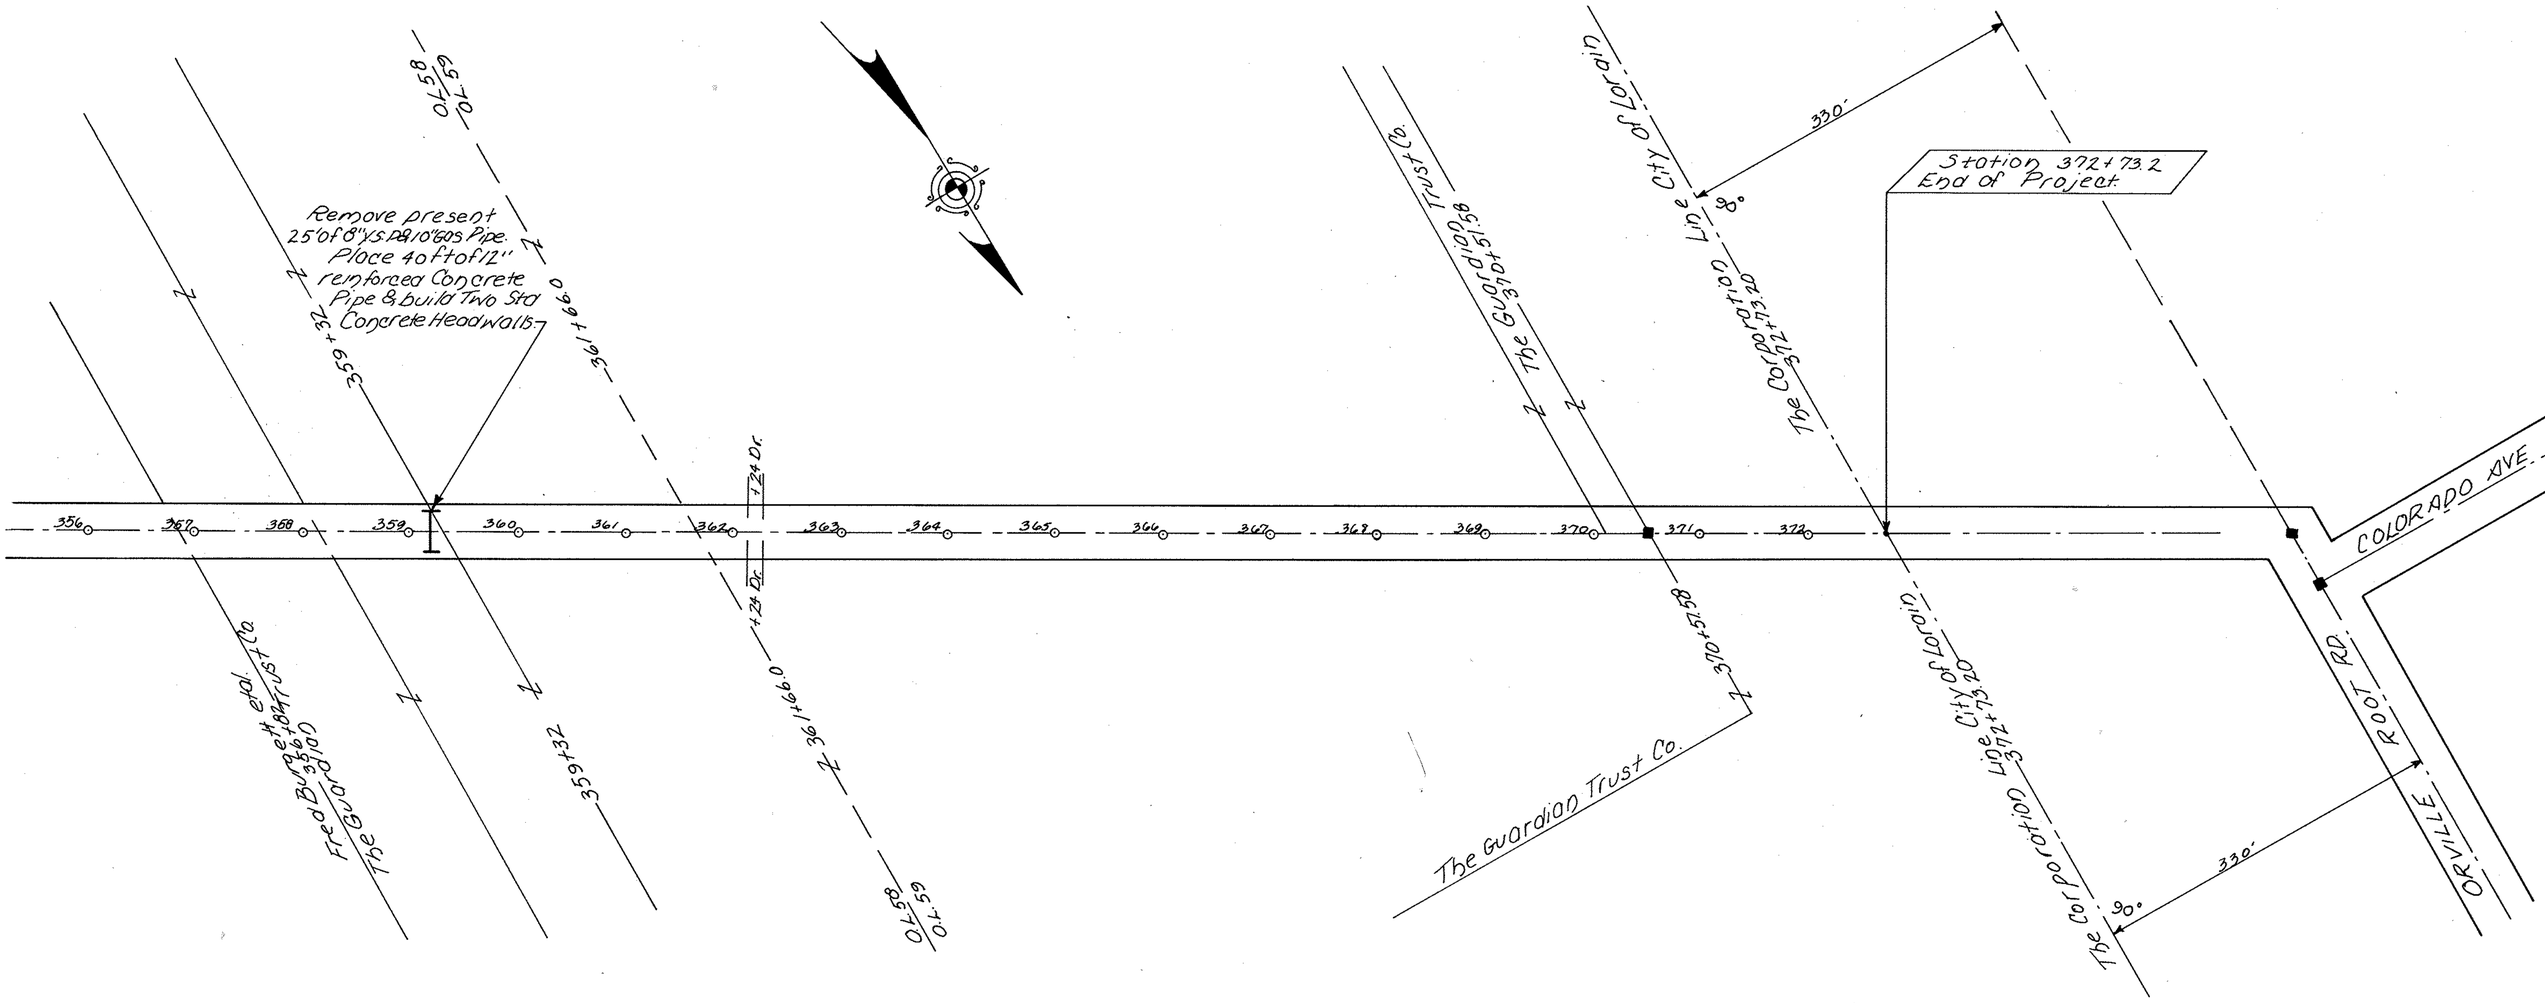

TRACED OFF
OLD BLUE
PRINT 7-20-89
Kevin Less

4321

3-G

03-00-065-000-???