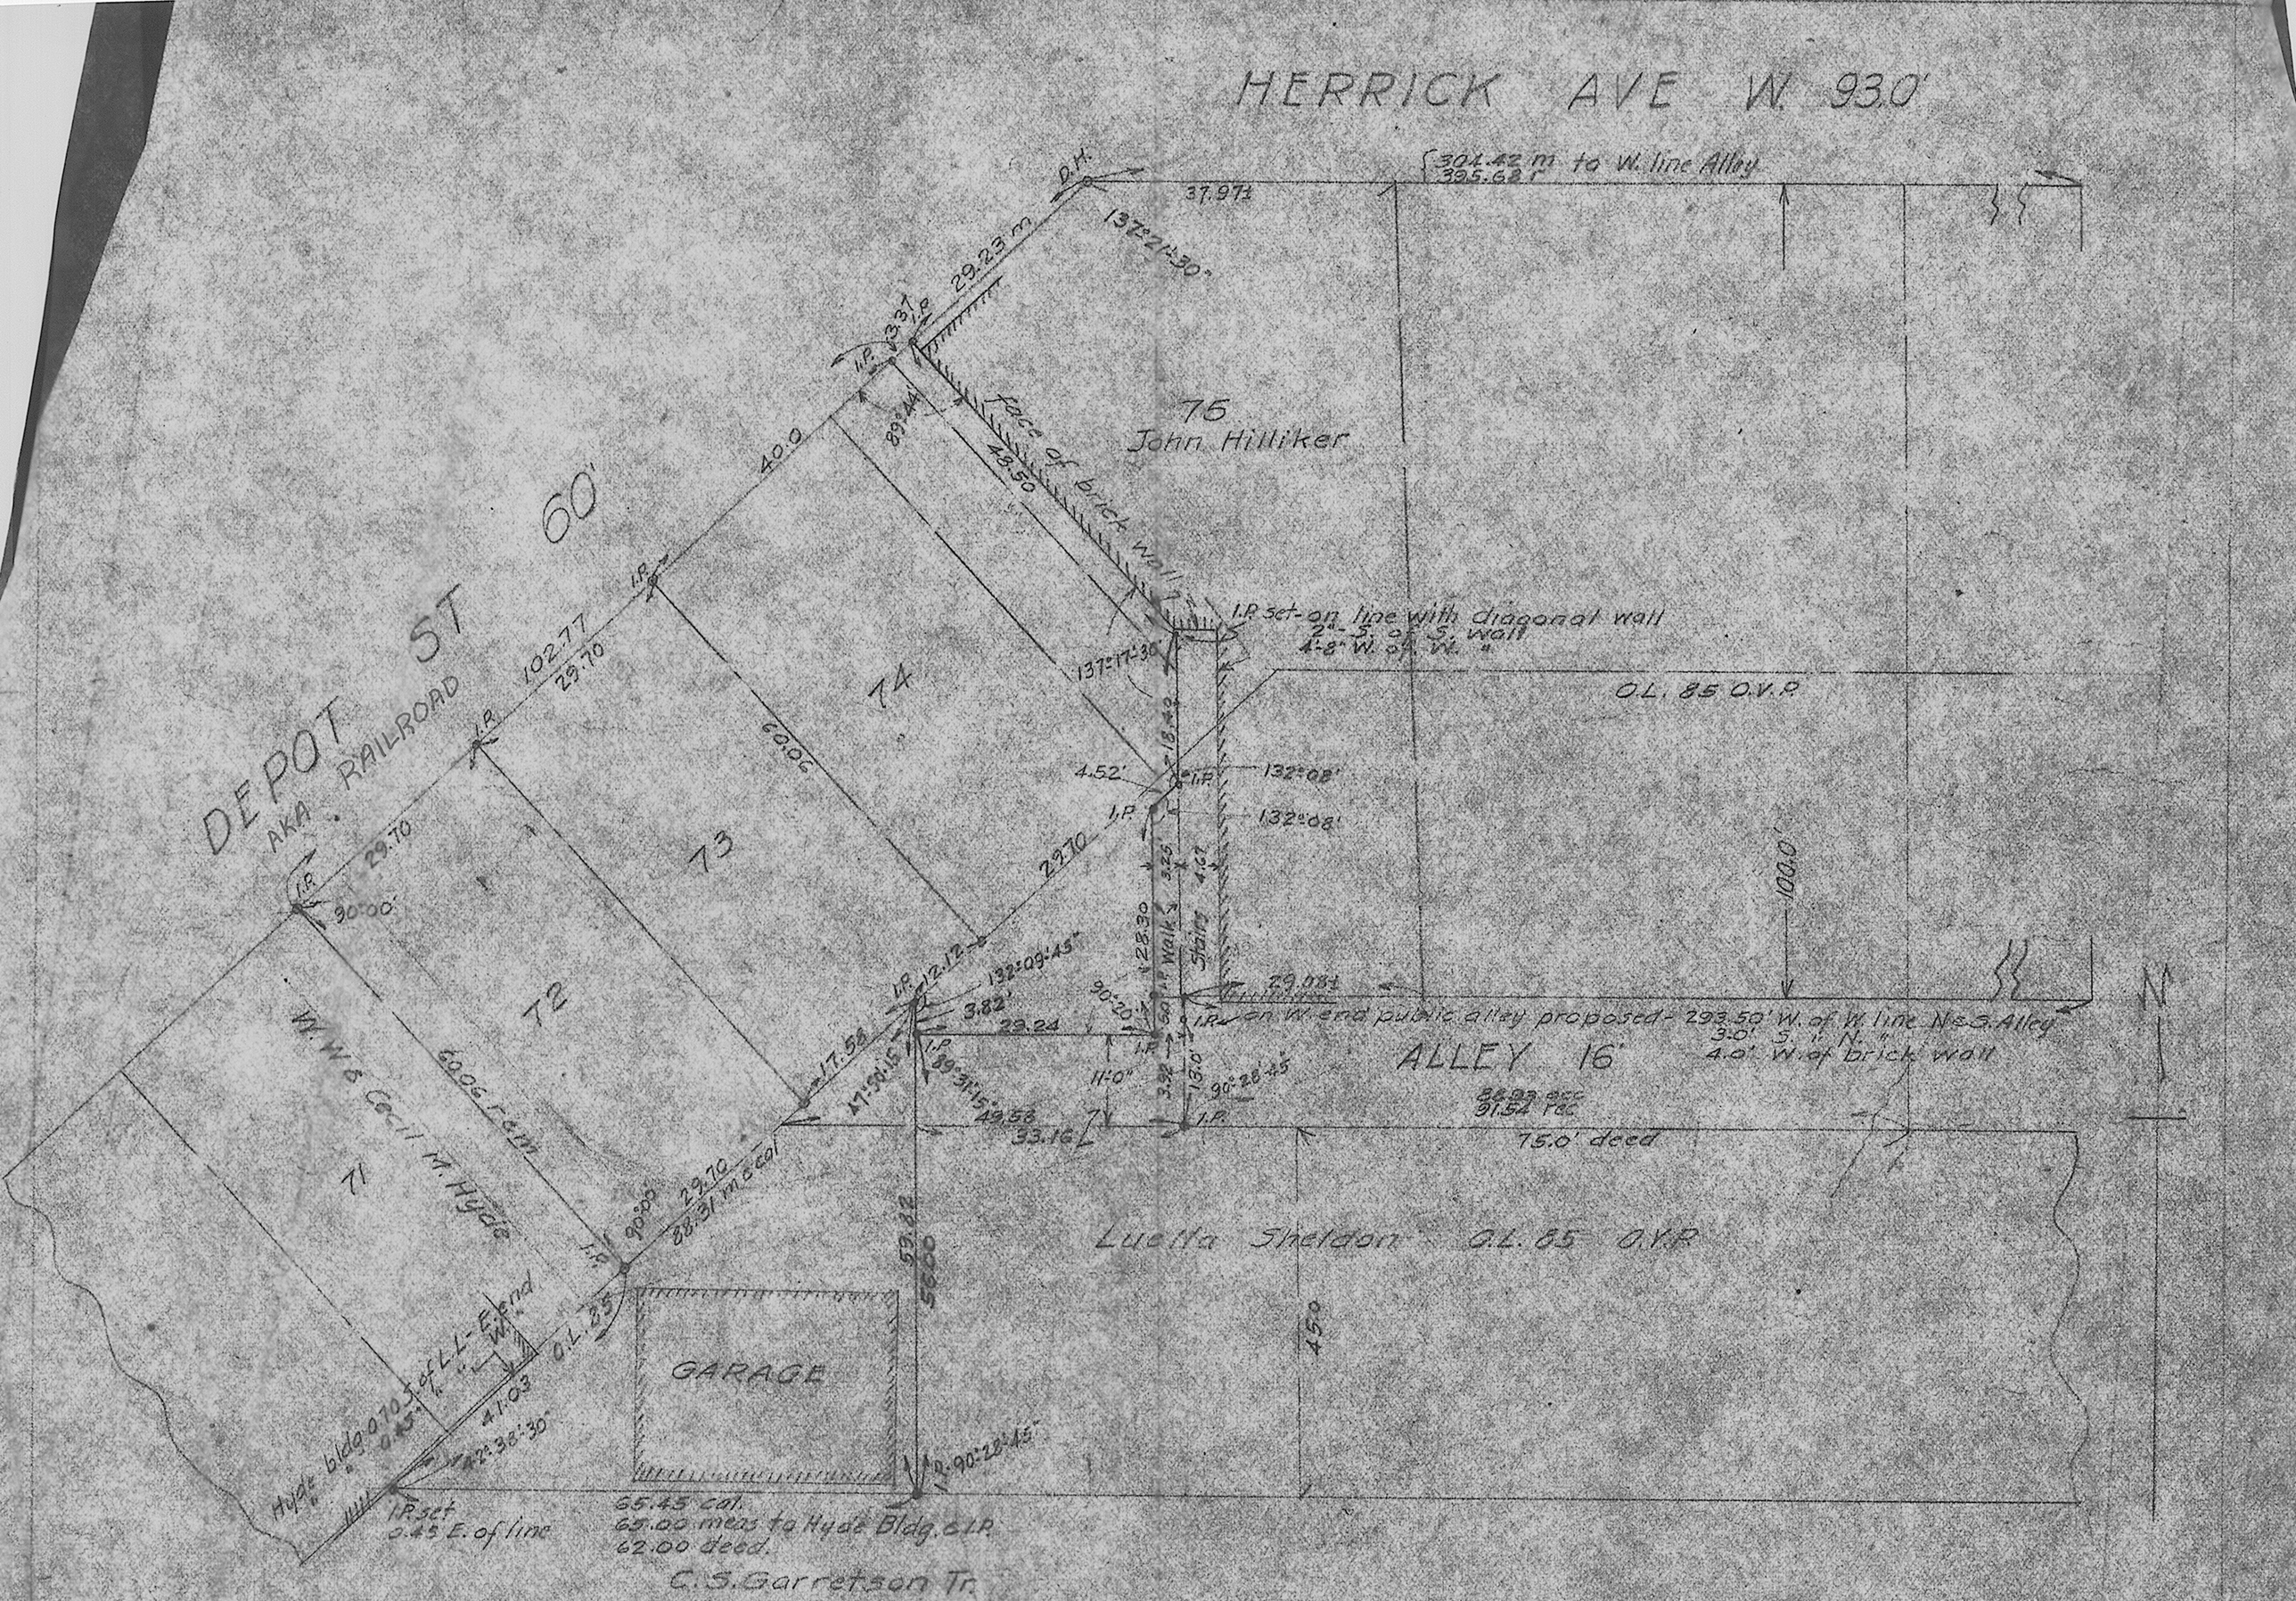

Survey for The Farmers Grain & Milling Co
Sublots 72-73-74-pt 75 & pt of O.L. 85 O.V.P.
Village of Wellington Lorain Co. Ohio.
Scale 1" = 20' Aug. 31 & Dec. 9. 1940.
T. W. Laundon. Registered Surveyor.