LORAIN COUNTY SURVEY DATA

21-E
21-02-019-000-007 & -008

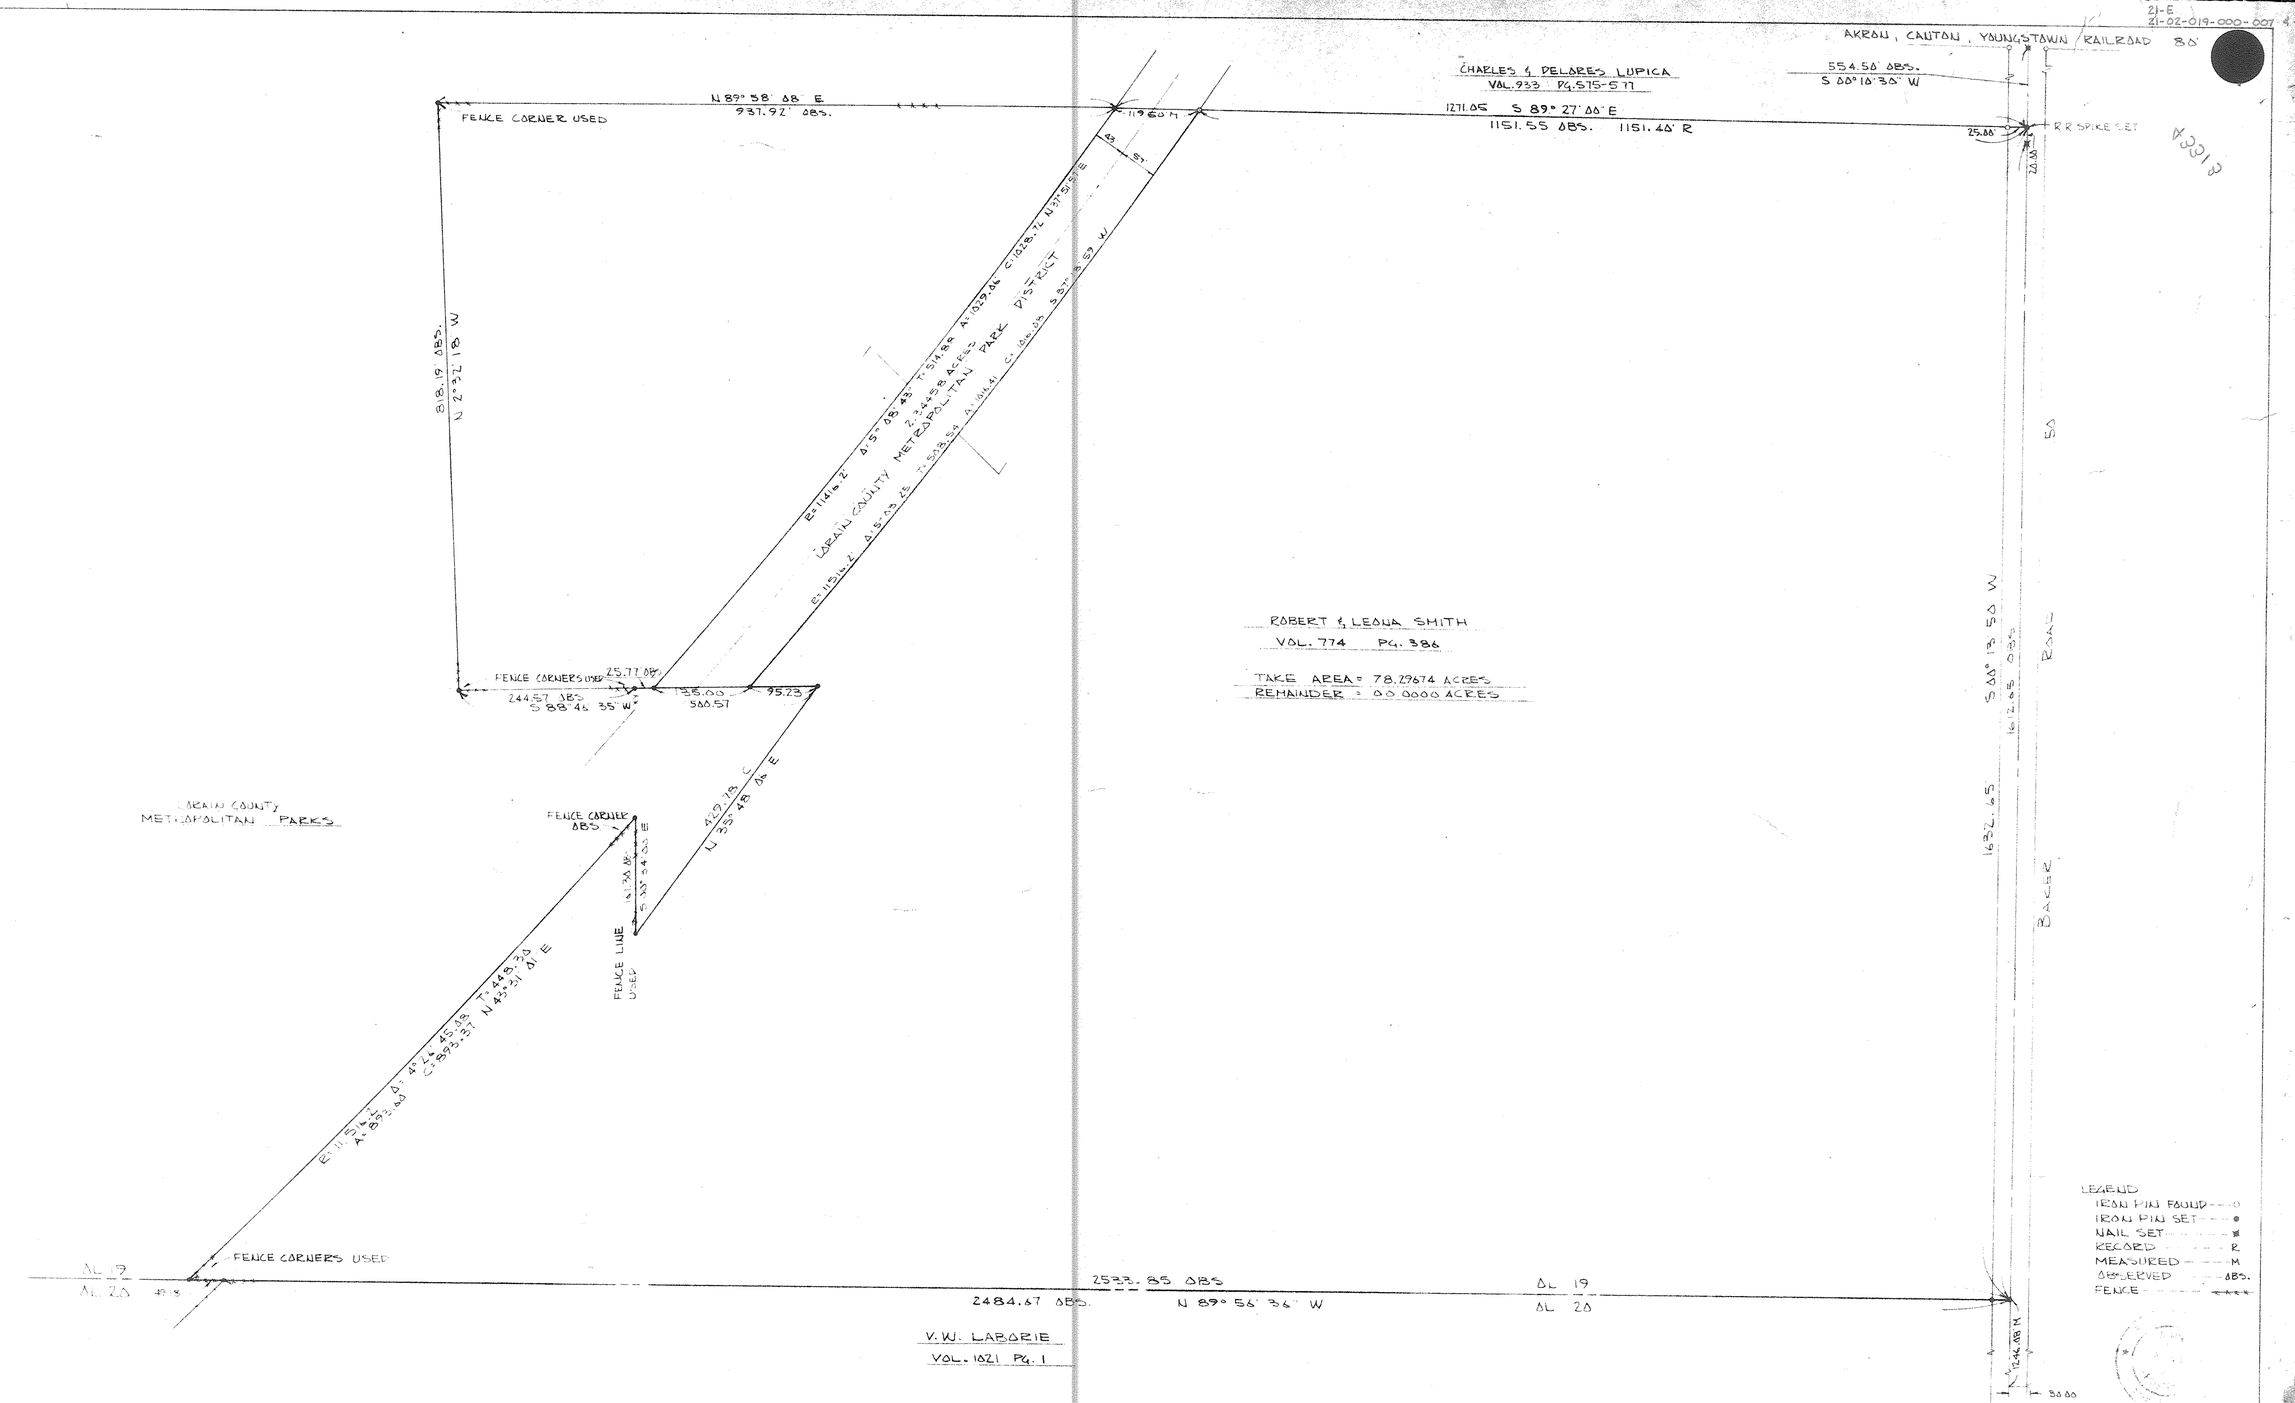

LORAIN COUNTY METROPOLITAN PARK DISTRICT
LAND ACQUISITION SURVEY
R & L SMITH PROPERTY
HUNTINGTON TOWNSHIP

SCHAFER, HURA & ASSOCIATES, INC.
ENGINEERS AND SURVEYORS
4370 OBERLIN AVE.
LORAIN, OHIO

CCR 7

ORIGINAL LOT 19	DATE 4-9-73
TOWNSHIP HUNTINGTON	SCALE 1"=100
CITY OF	FIELD BOOK 220 PGS 89-93
COUNTY OF LORAIN	DRAWN BY JFR
STATE OF OHIO	CHECKED BY J.L.M.
W. O. 1685-56	FILE NO. 21-2-19

138