09-00-084-101-084
083
090
09-00-084-A 089

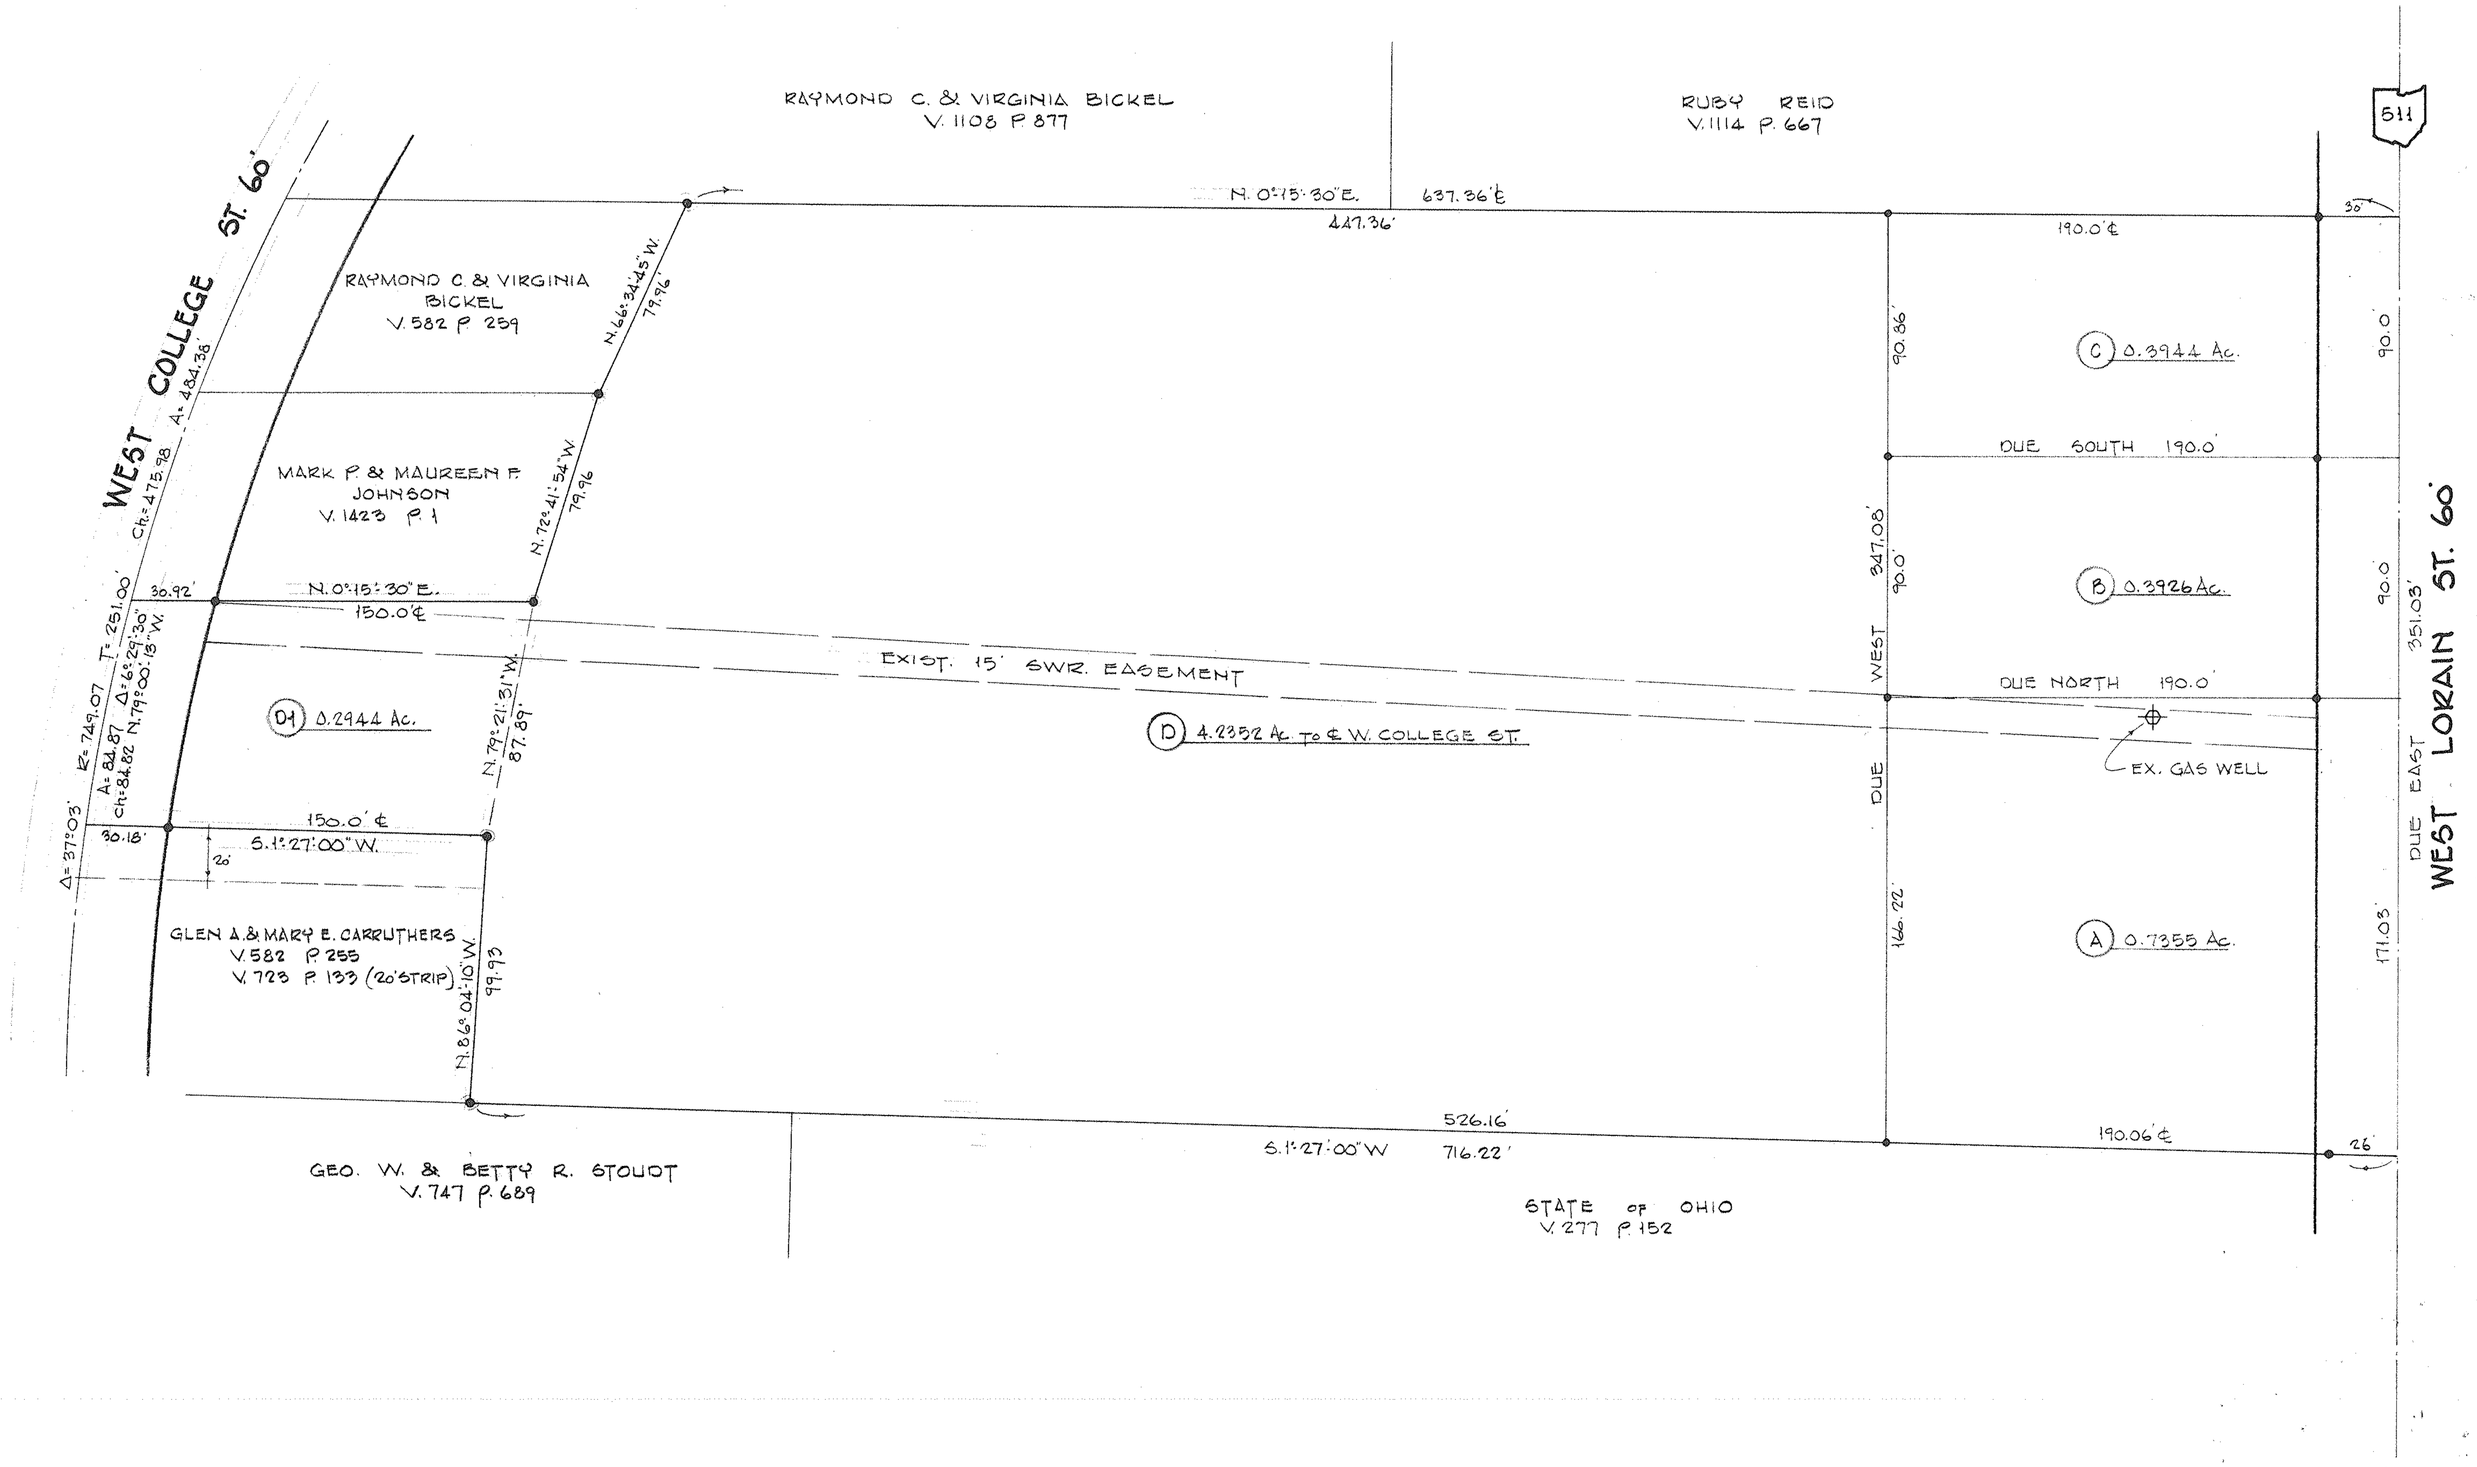

BEARINGS SHOWN HEREON ARE TO AN ASSUMED MERIDIAN AND ARE USED TO DESCRIBE ANGLES ONLY.

INDICATES IRON PIN FOUND OR SET

SURVEY and SPLIT FOR

GLENN A. & GEORGE L. CARRUTHERS

PART OF O.L. 84 RUSSIA TOWNSHIP — CITY OF OBERLIN
COUNTY OF LORAIN — STATE OF OHIO

SCALE 1" = 40' APRIL, 1991

CONSOLIDATED ENGINEERING INC.
ENGINEERS SURVEYORS
106 MIDDLE AVE. ELYRIA, O. 44035
(216) 322-4455

STATE OF OHIO
RODGER G. SIMON
5101
REGISTERED SURVEYOR

REV. 6-6-91 - Ac. Pcl. B.

JOB No CEI 91-048

266