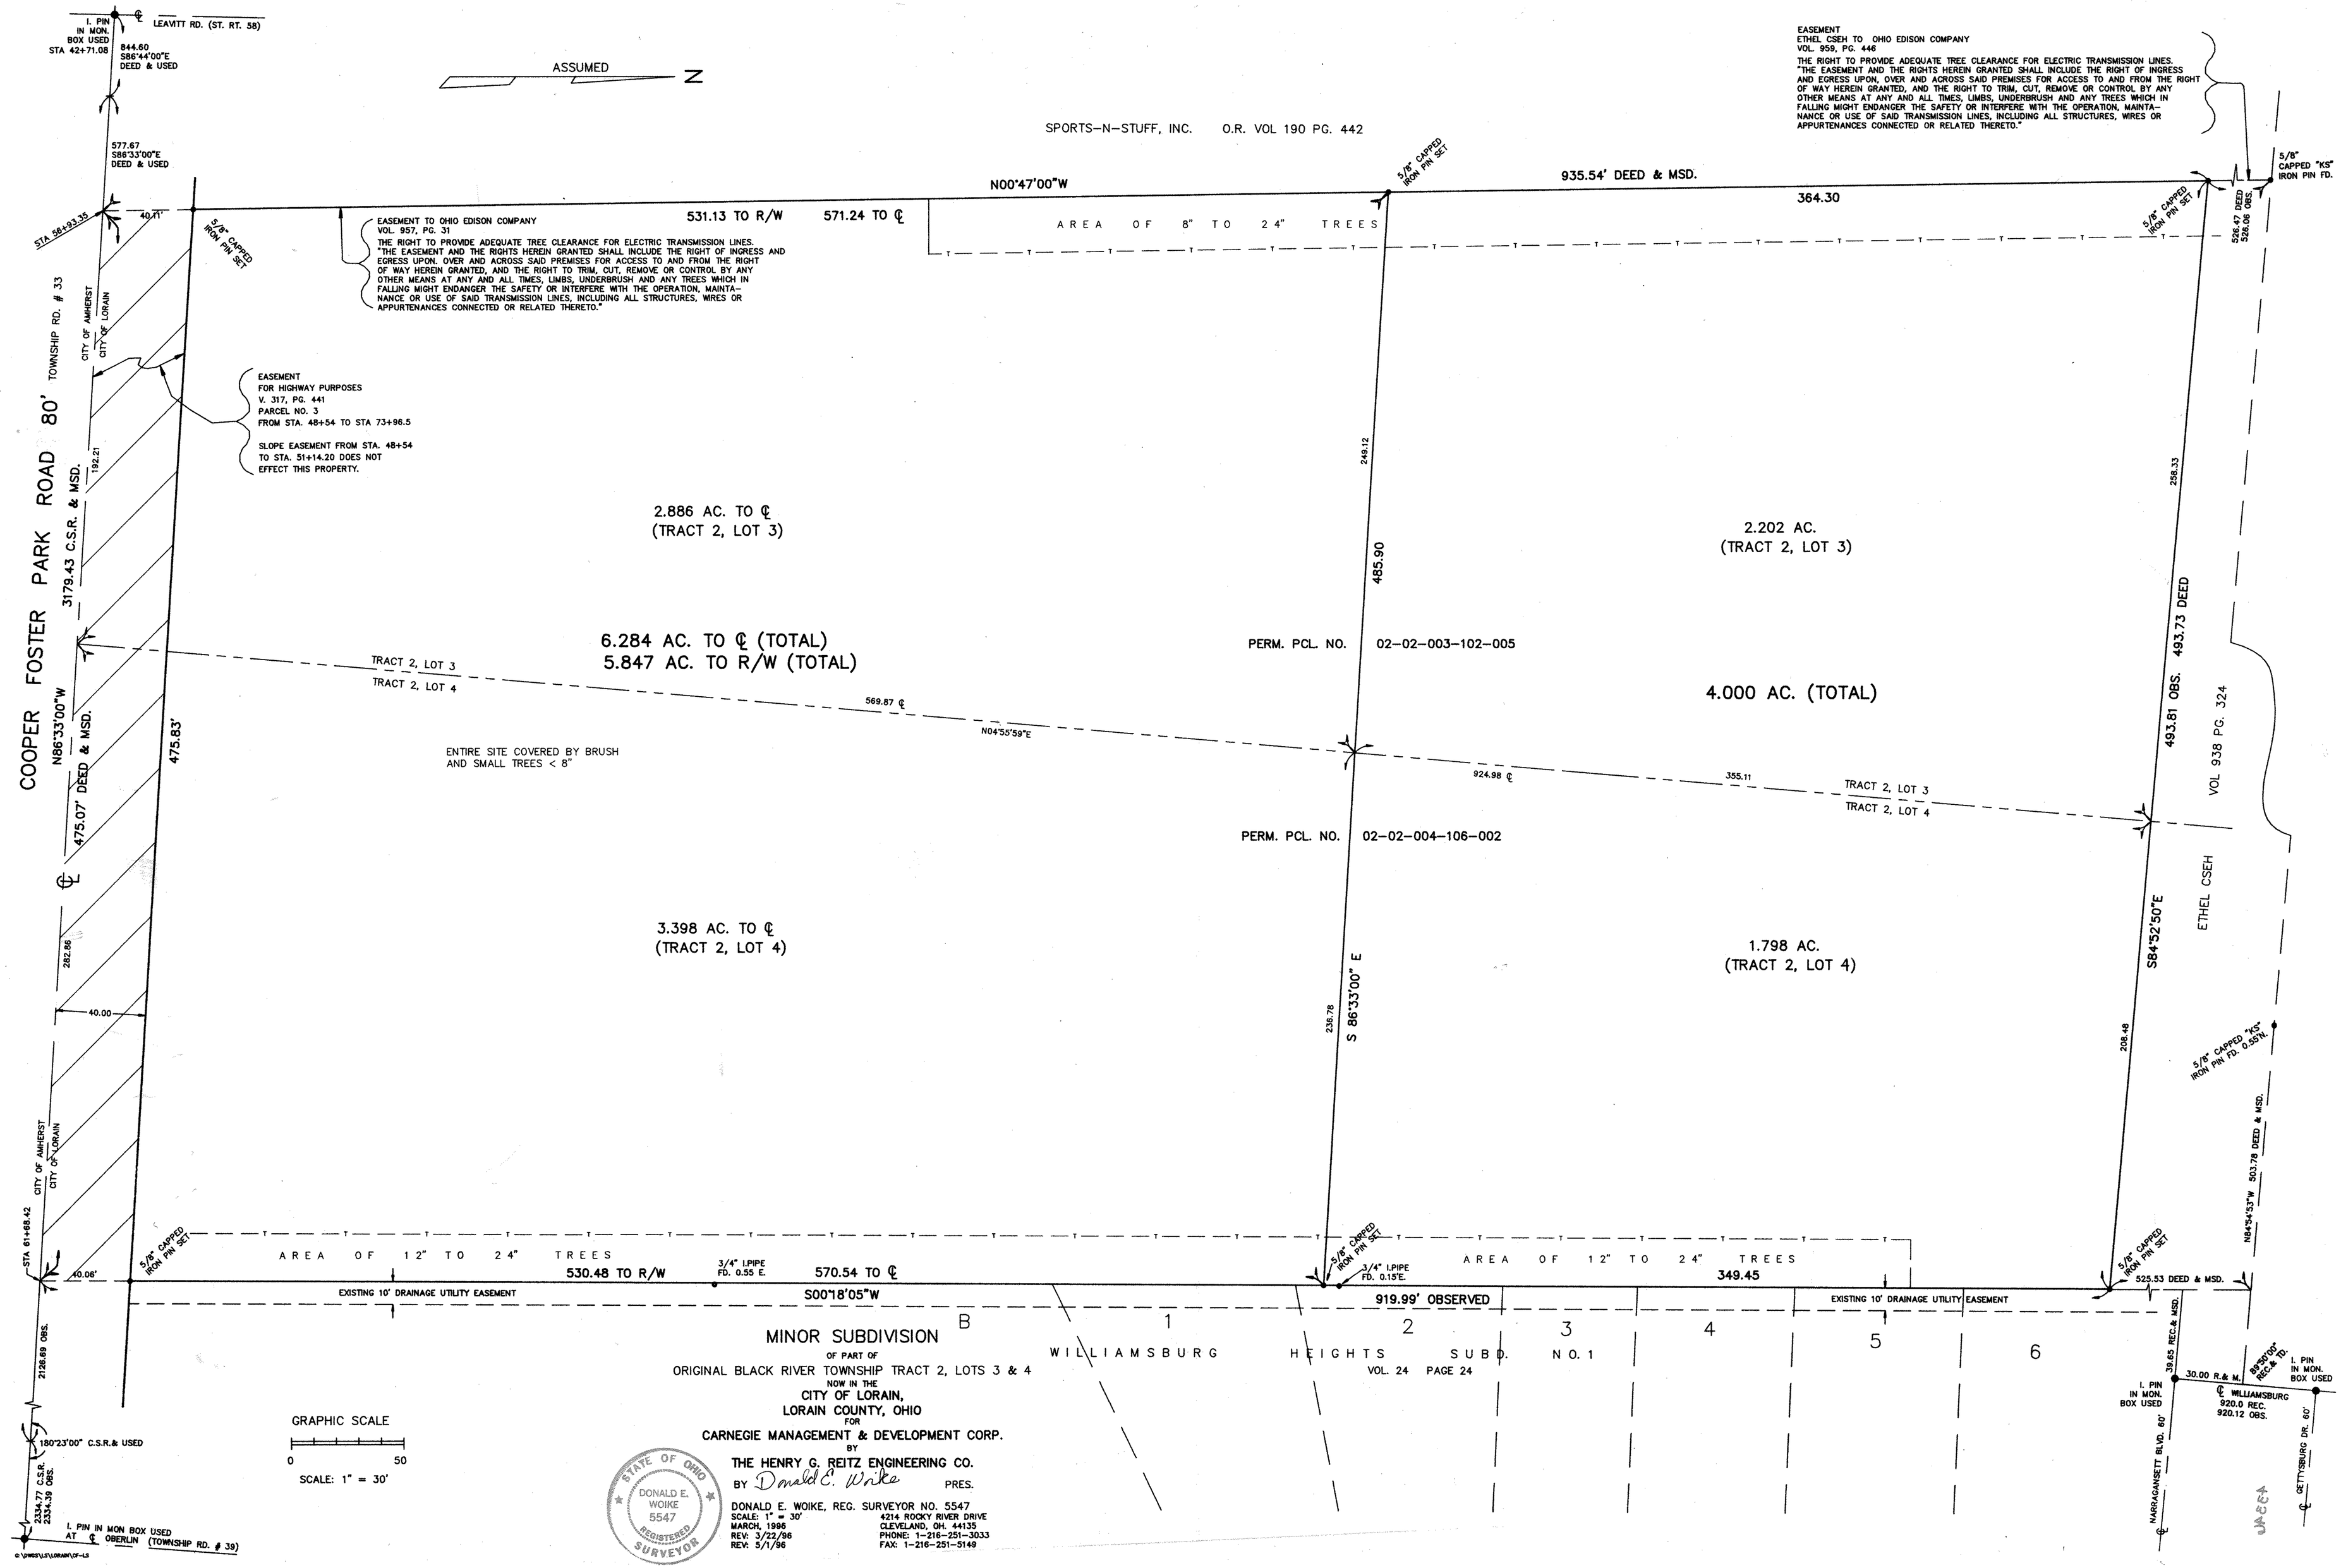

MINOR SUBDIVISION

OF PART OF

ORIGINAL BLACK RIVER TOWNSHIP TRACT 2, LOTS 3 & 4

NOW IN THE

CITY OF LORAIN,
LORAIN COUNTY, OHIO

FOR

CARNEGIE MANAGEMENT & DEVELOPMENT CORP.

BY

THE HENRY G. REITZ ENGINEERING CO.

BY Donald E. Woike PRES.

DONALD E. WOIKE, REG. SURVEYOR NO. 5547
SCALE: 1" = 30'
MARCH, 1996
REV: 3/22/96
REV: 5/1/96

4214 ROCKY RIVER DRIVE
CLEVELAND, OH. 44135
PHONE: 1-216-251-3033
FAX: 1-216-251-5149

02-02-003
02-02-004-A

02-02-003-004-002-003
02-02-004-102-024,025,001