01-00-018-000-050
1-00-018-A

PPN 01-00-018-000-050

MAP PG 1-00-018-A

43372

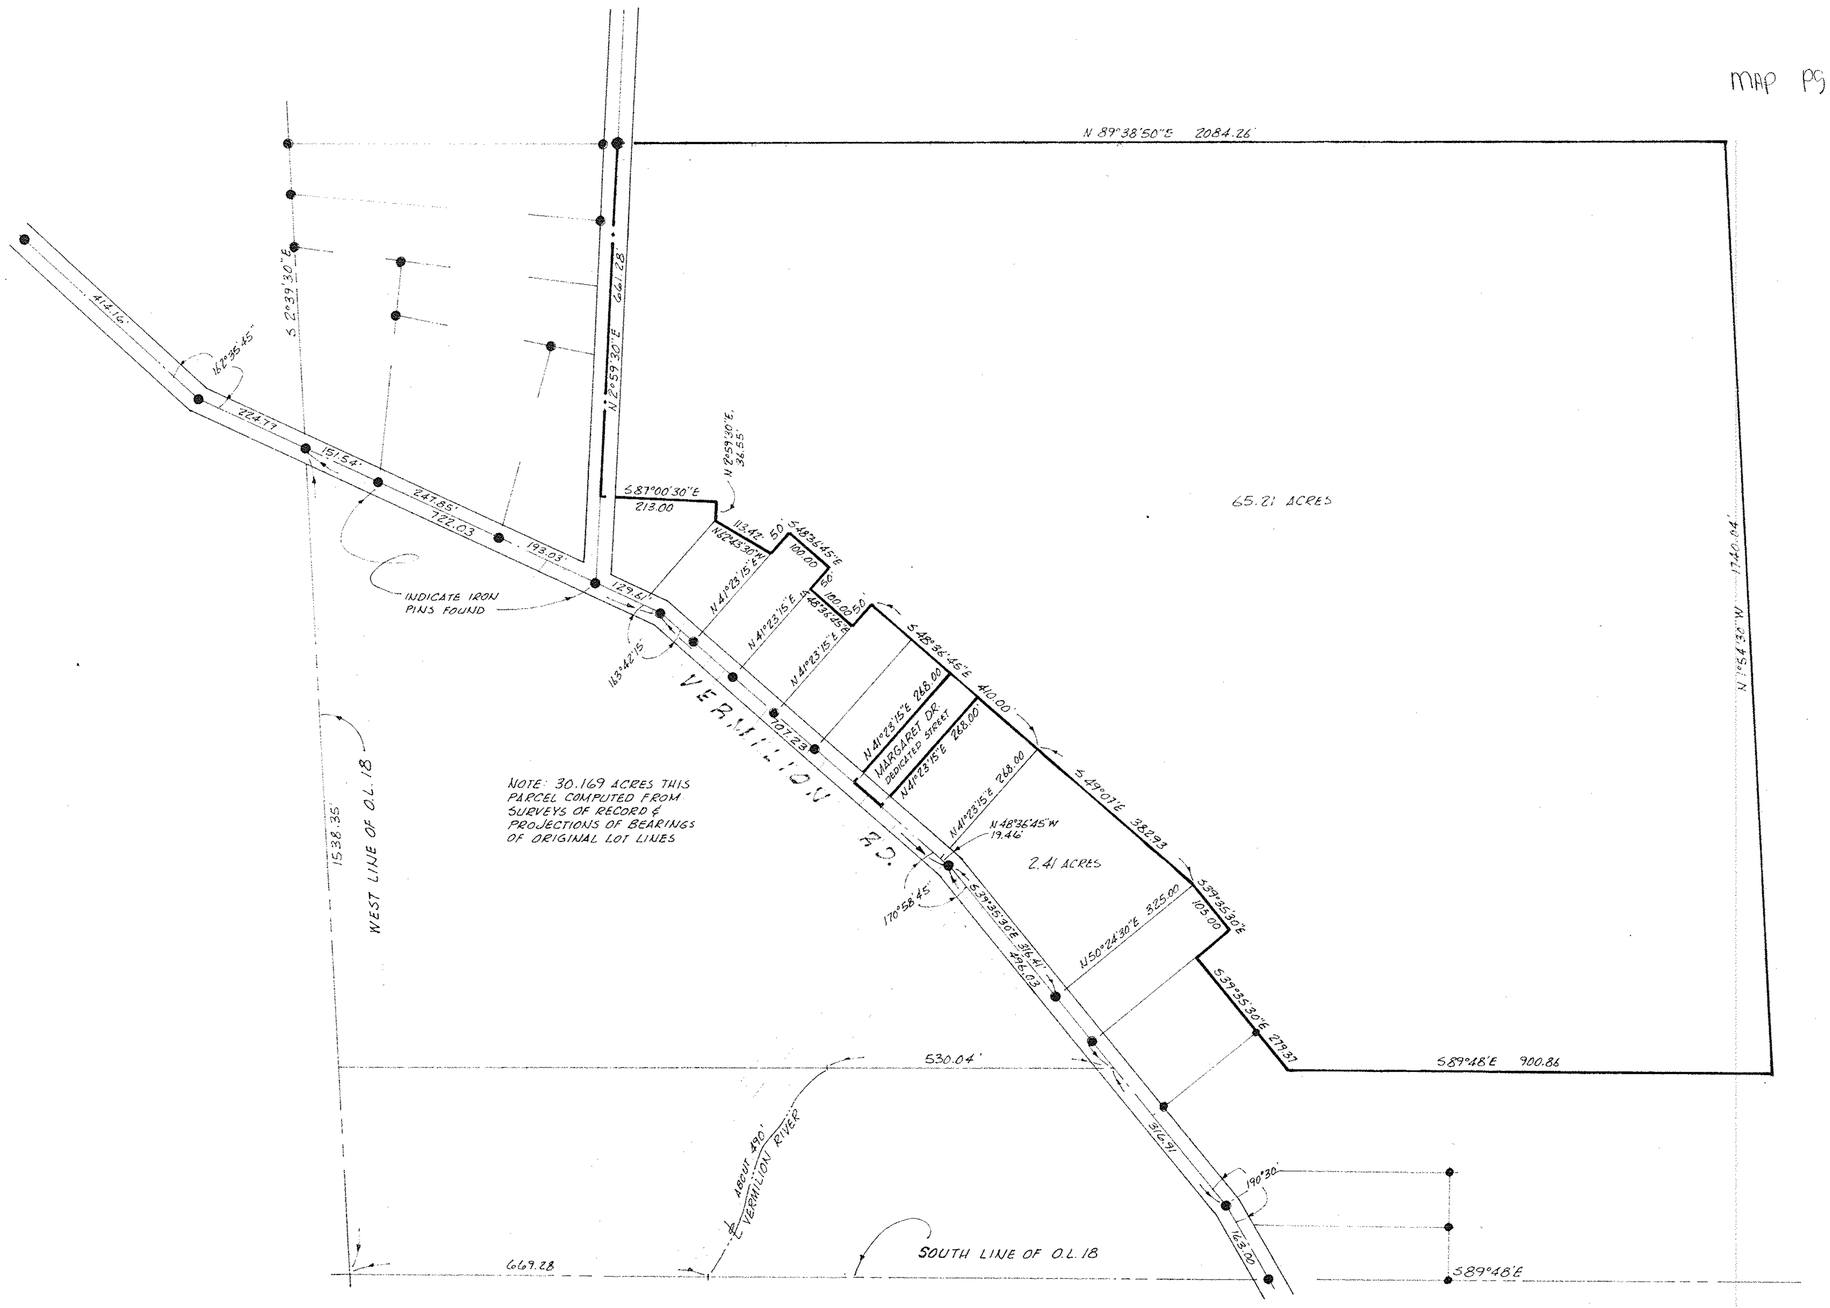

PART OF ORIGINAL LOT 18
BROWNHELM TOWNSHIP
LORAIN COUNTY, OHIO

STATE OF OHIO
MICHAEL G. HURA
No. 4712
REGISTERED SURVEYOR

PLAT OF SURVEY INFORMATION
COMPILED FROM ACTUAL SURVEYS
INITIATED APRIL, 1963, WITH
SUBSEQUENT SURVEYS & TRANSFERS
ENTERED AND ADDITIONAL INFORMATION
COMPUTED FROM DEEDS & RECORDS

DECEMBER 1973 1" = 200'

MICHAEL G. HURA
REGISTERED SURVEYOR 4712