HARMONY PARK ALLOTMENT

IN THE VILLAGE OF AVON LAKE, LORAIN CO., OHIO.

LORAIN COUNTY
SURVEY BANK
4-00-017-A NOT RECORDED
SEE- HARMONY PARK PROPOSED

This Plat, made at the request of George C. Vick embraces 25.08 acres of land in Section 17, Avon Township, Lorain County, Ohio, now in the Village of Avon Lake and is bounded by lines shown.
Webber Road as shown hereon is already established.
Distances are shown in feet and decimals thereof. Depths of lots are measured from the center of the Webber Road.
Monuments were found or set at all points so indicated hereon.
All of which we hereby certify to be correct.
LORAIN, O. Jan. 24, 1925.

_____ Surveyors.

SCALE 1"=100'

I, the undersigned, owner of the land embraced in this Allotment hereby accept this plat of the same, it having been made at my request.

_____

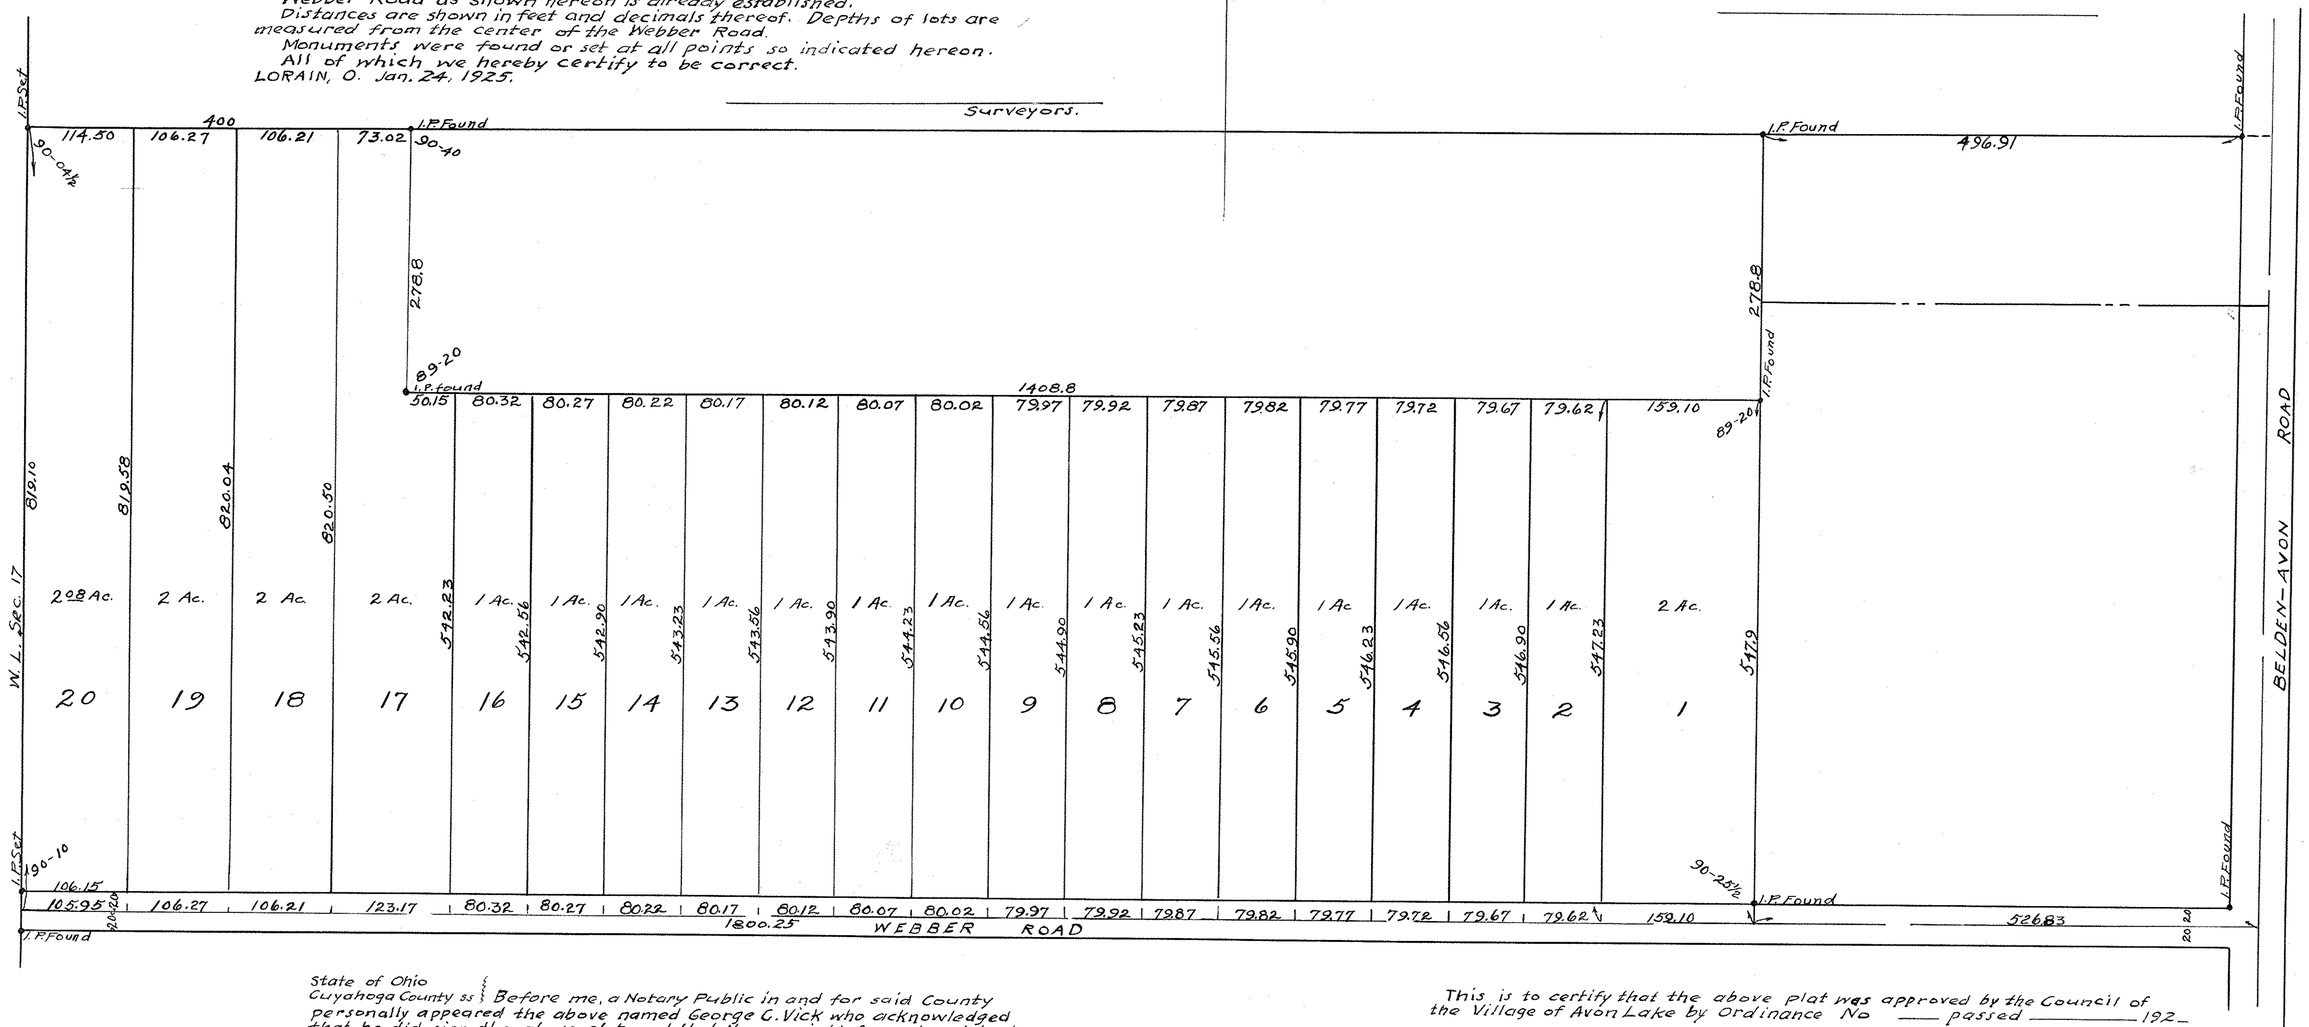

Received for Record
At ____ O'clock ____ M.
Recorded ____ 192_
In Lorain County Plat Records.
Volume ____ Page ____

_____ Recorder.

Transferred _____ 192_

_____ County Auditor.

State of Ohio
Cuyahoga County ss } Before me, a Notary Public in and for said County personally appeared the above named George C. Vick who acknowledged that he did sign the above plat and that the same is his free act and deed.
In witness whereof I have hereunto set my hand and affixed my official seal this _____ day of _____ 192_

_____ Notary Public.

This is to certify that the above plat was approved by the Council of the Village of Avon Lake by Ordinance No ____ passed _____ 192_

_____ Clerk of Council.