THE KROGH BARR SYNDICATE

AVON BEACH ALLOTMENT

BEING PART OF ORIGINAL AVON TOWNSHIP
IN
LORAIN COUNTY

Dimensions shown on this plat are expressed in feet and decimal parts thereof. Permanent monuments are set at all points indicated hereon. All of which we certify to be correct. (•) indicates iron pin monuments

Scale 1" = 100'

October. 1920

THE F.A. PEASE ENGINEERING CO.

by:-

"DEDICATION"

We, the undersigned, owners of land shown on this plat hereby accept this plat and subdivision of the same and dedicate to the public for use as highways the areas colored hereon in yellow shade and designated as Wayne, Clinton, Durrell, Caldwell, Rosehill, Elberton, Avondale, Greenwood, Woodruff Avenues

Martin C. Krogh Marie V. Smith

owners by land contract

State of Ohio, Lorain County } Before me a Notary Public and for said County and State personally appeared the above named Marie V. Smith, Martin C. Krogh

who acknowledged the signing of the foregoing instrument to be their free act and deed

In Witness Whereof I have hereunto set my hand and official seal at Lorain Ohio this 7 day of October 1920

Geo. L. Leitch Notary Public

"RELEASE"

We the undersigned mortgagees of land shown on this plat hereby accept this plat and subdivision of the same and release from the lien of mortgages the areas colored hereon in yellow shade and designated as Wayne Clinton, Durrell, Caldwell, Rosehill, Elberton, Avondale, Greenwood, Woodruff Avenues.

State of Ohio, County } Before me a Notary Public in and for said County and State personally appeared the above named

who acknowledged the signing of the foregoing instrument to be their free act and deed

In Testimony Whereof I have hereunto set my hand and official seal at Ohio this day of 1920

Notary Public

State of Ohio, County } Before me a Notary Public in and for said County and State personally appeared the above named

who acknowledged the signing of the foregoing instrument to be their free act and deed, personally and as such officers of said company.

In Testimony Whereof I have hereunto set my hand and official seal at Ohio this day of 1920

Notary Public

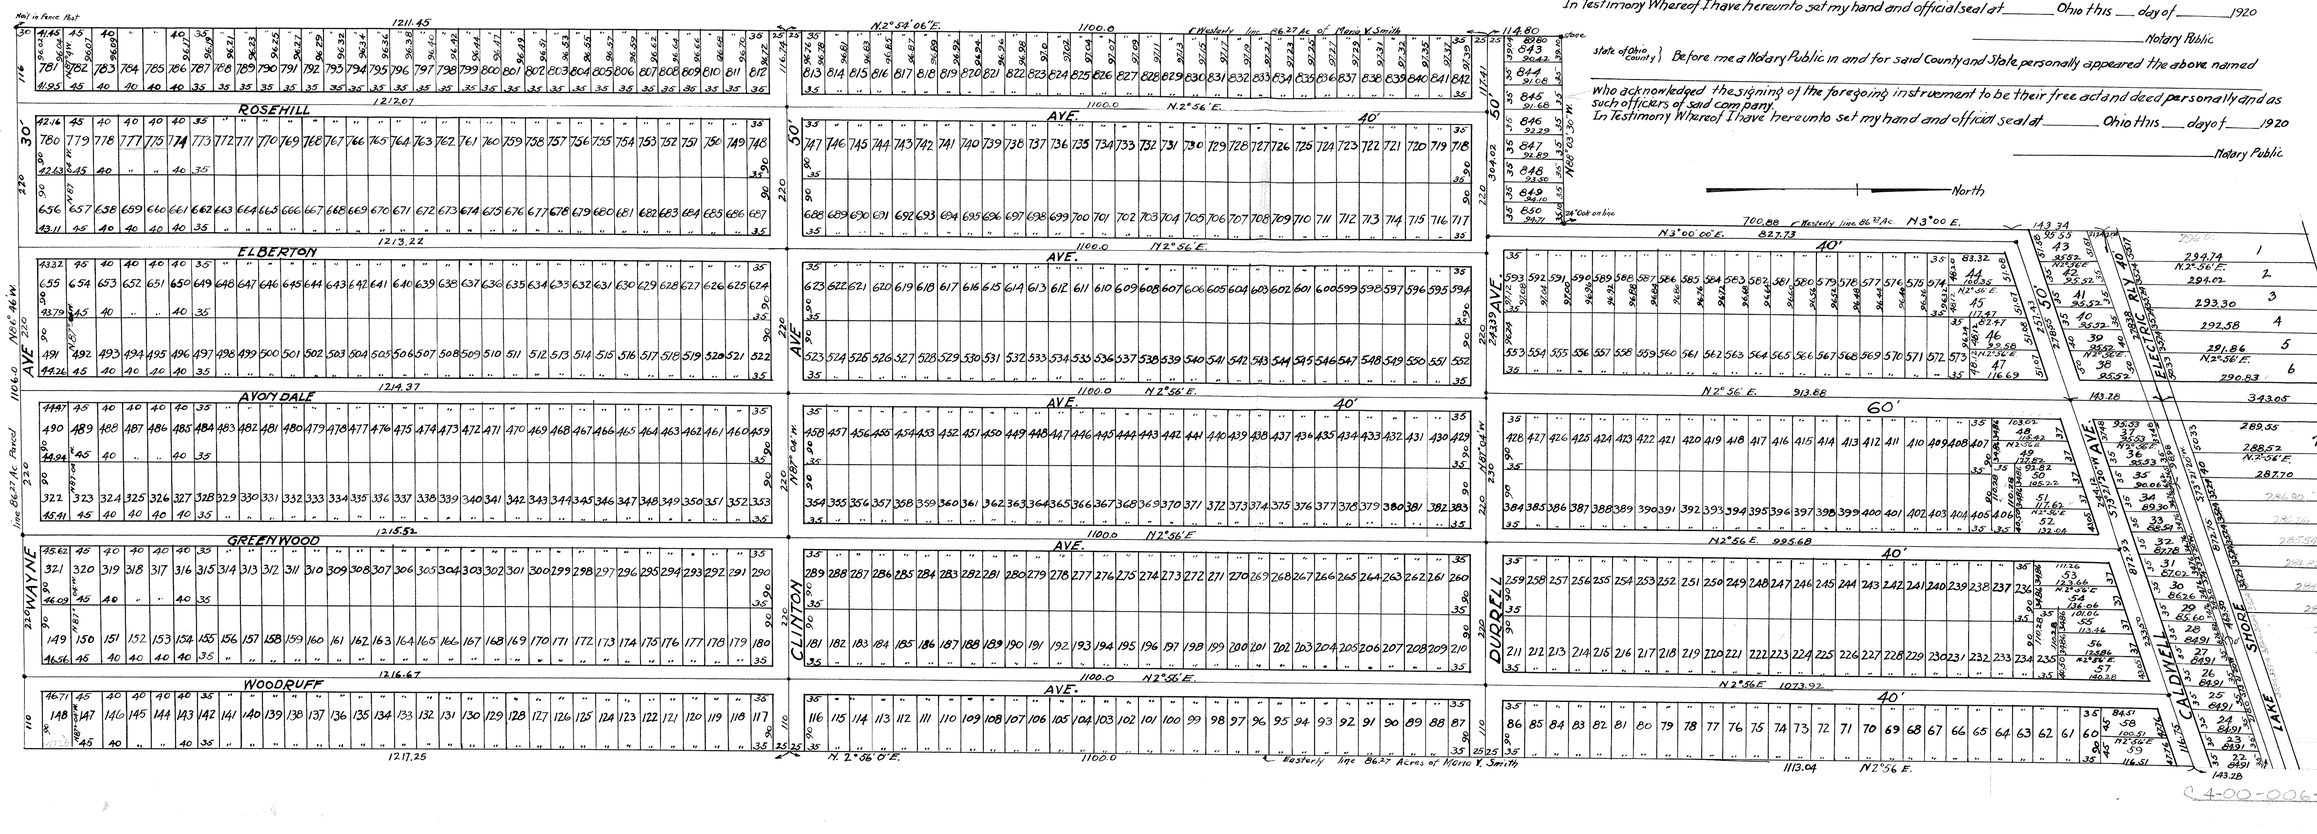

LORAIN COUNTY SURVEY BANK

4-00-006-C & G
04-00-006-117 thru 134
PLAT NOT RECORDED

C 4-00-006-(-2)-6